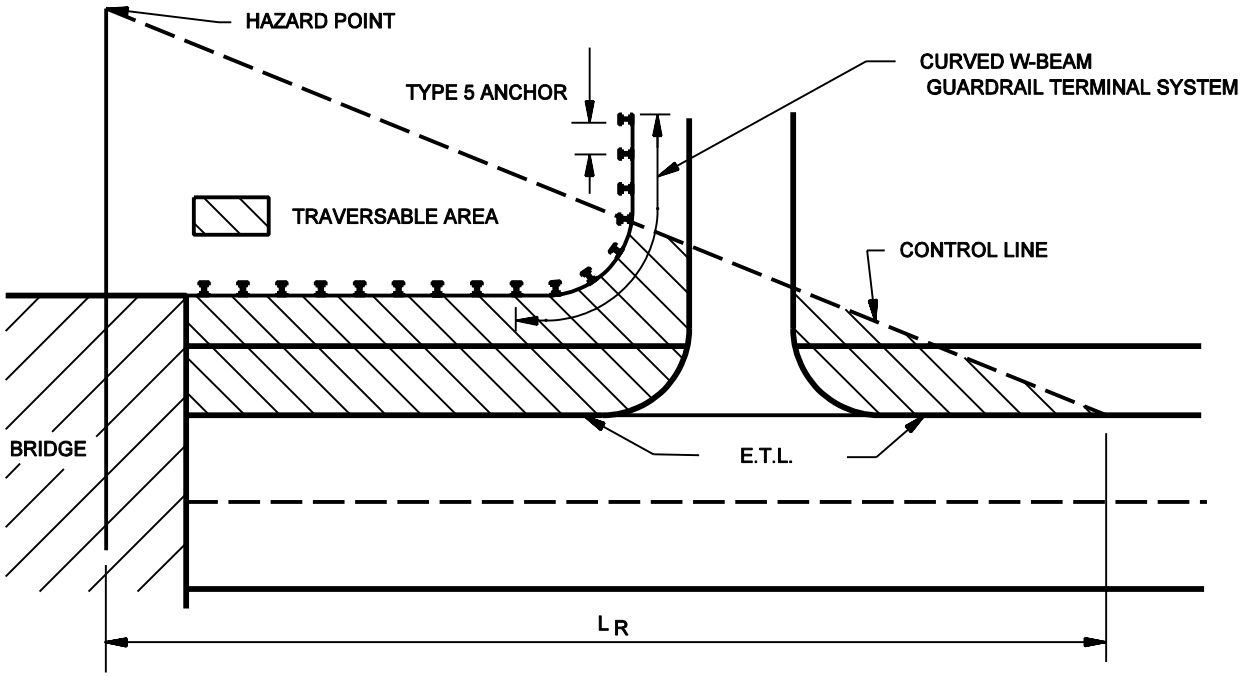

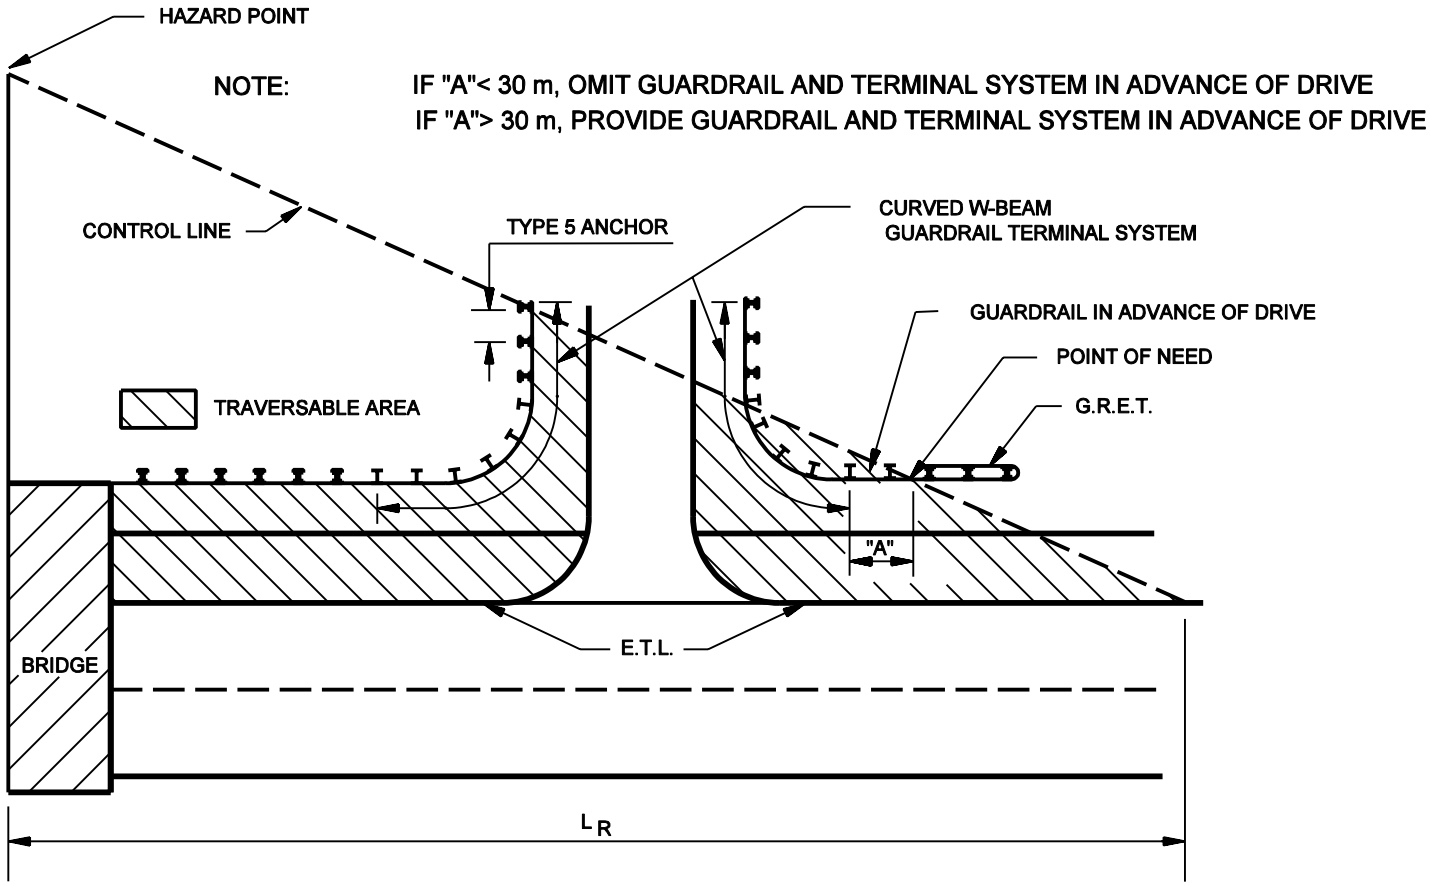

DRIVEWAY APPLICATION
(Indside the Control Line)

Figure 49-8C