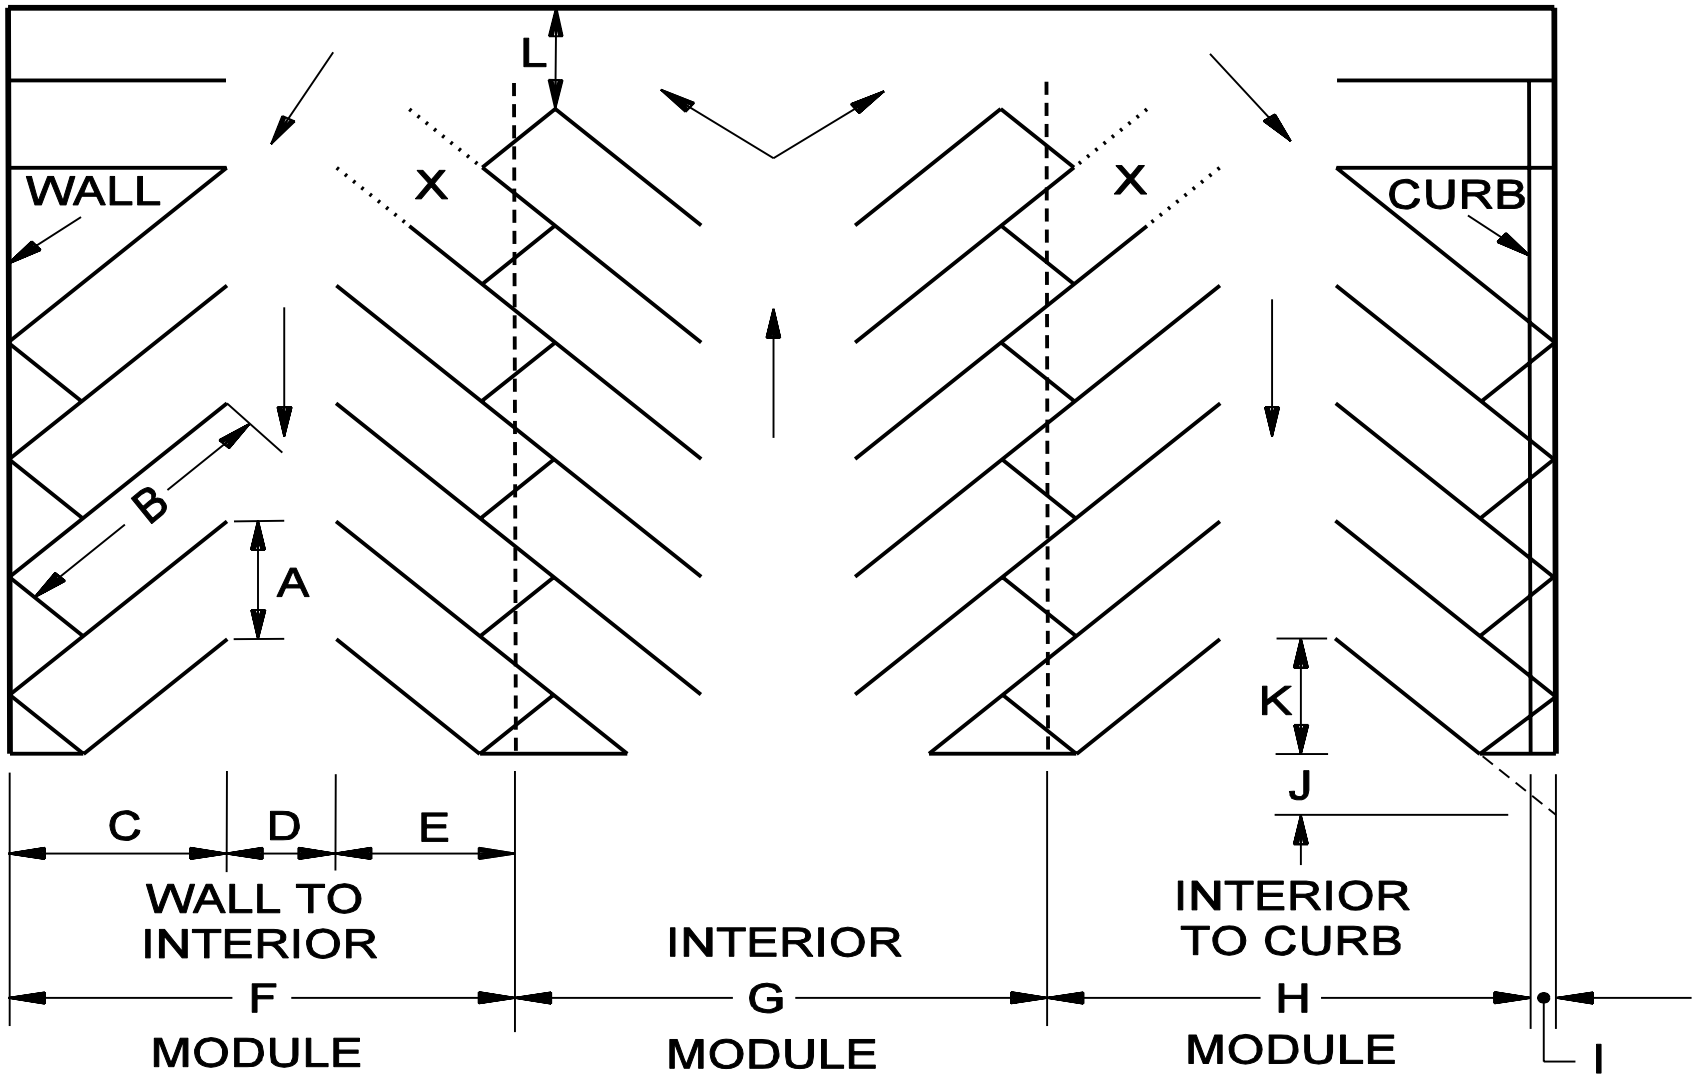

X = STALL NOT ACCESSIBLE IN CERTAIN LAYOUTS

PARKING STALL DIMENSIONS

Figure 51-4A