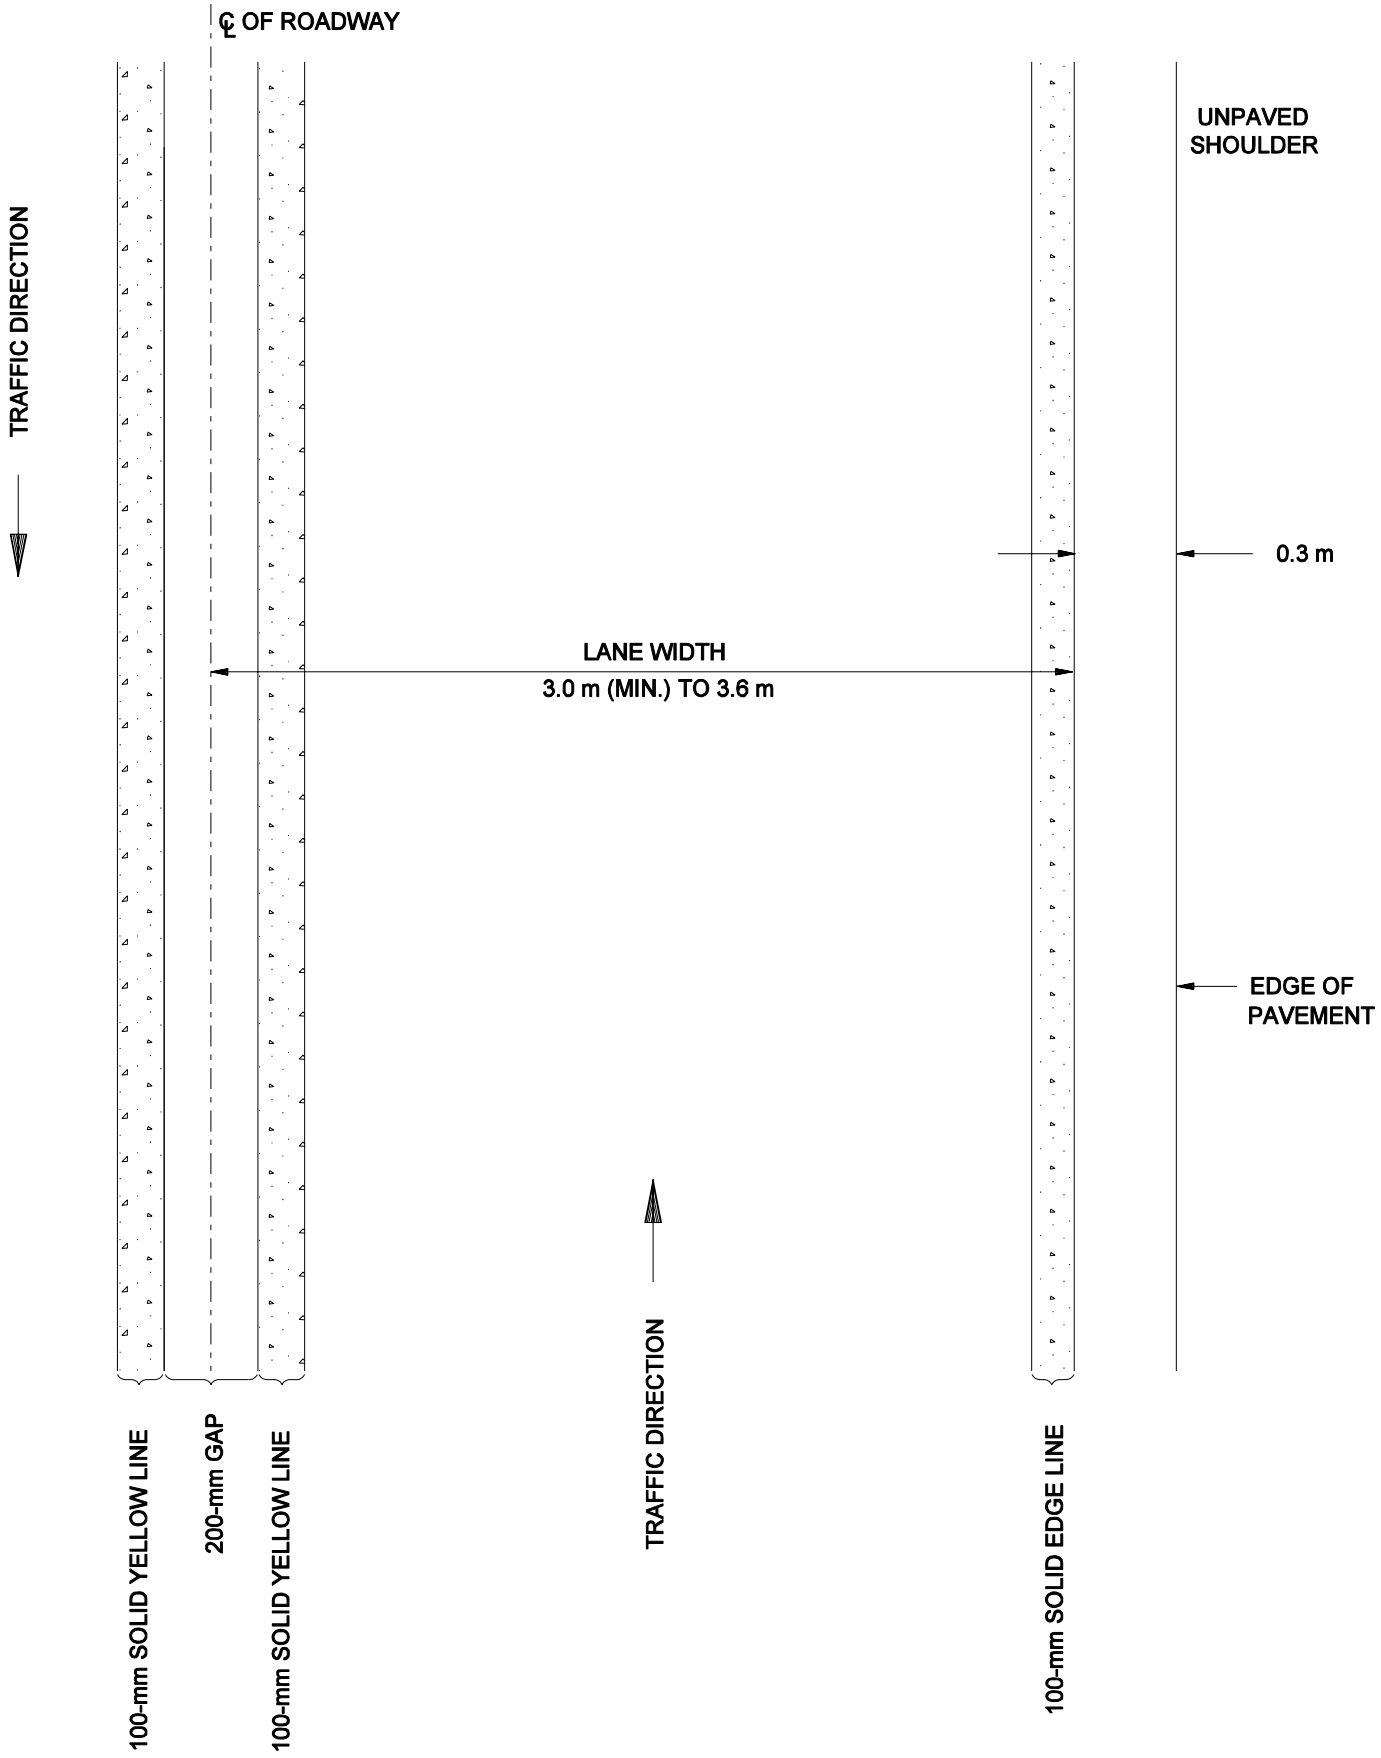

LOCATION OF EDGE LINES
(Unpaved Shoulders)

Figure 76-2A