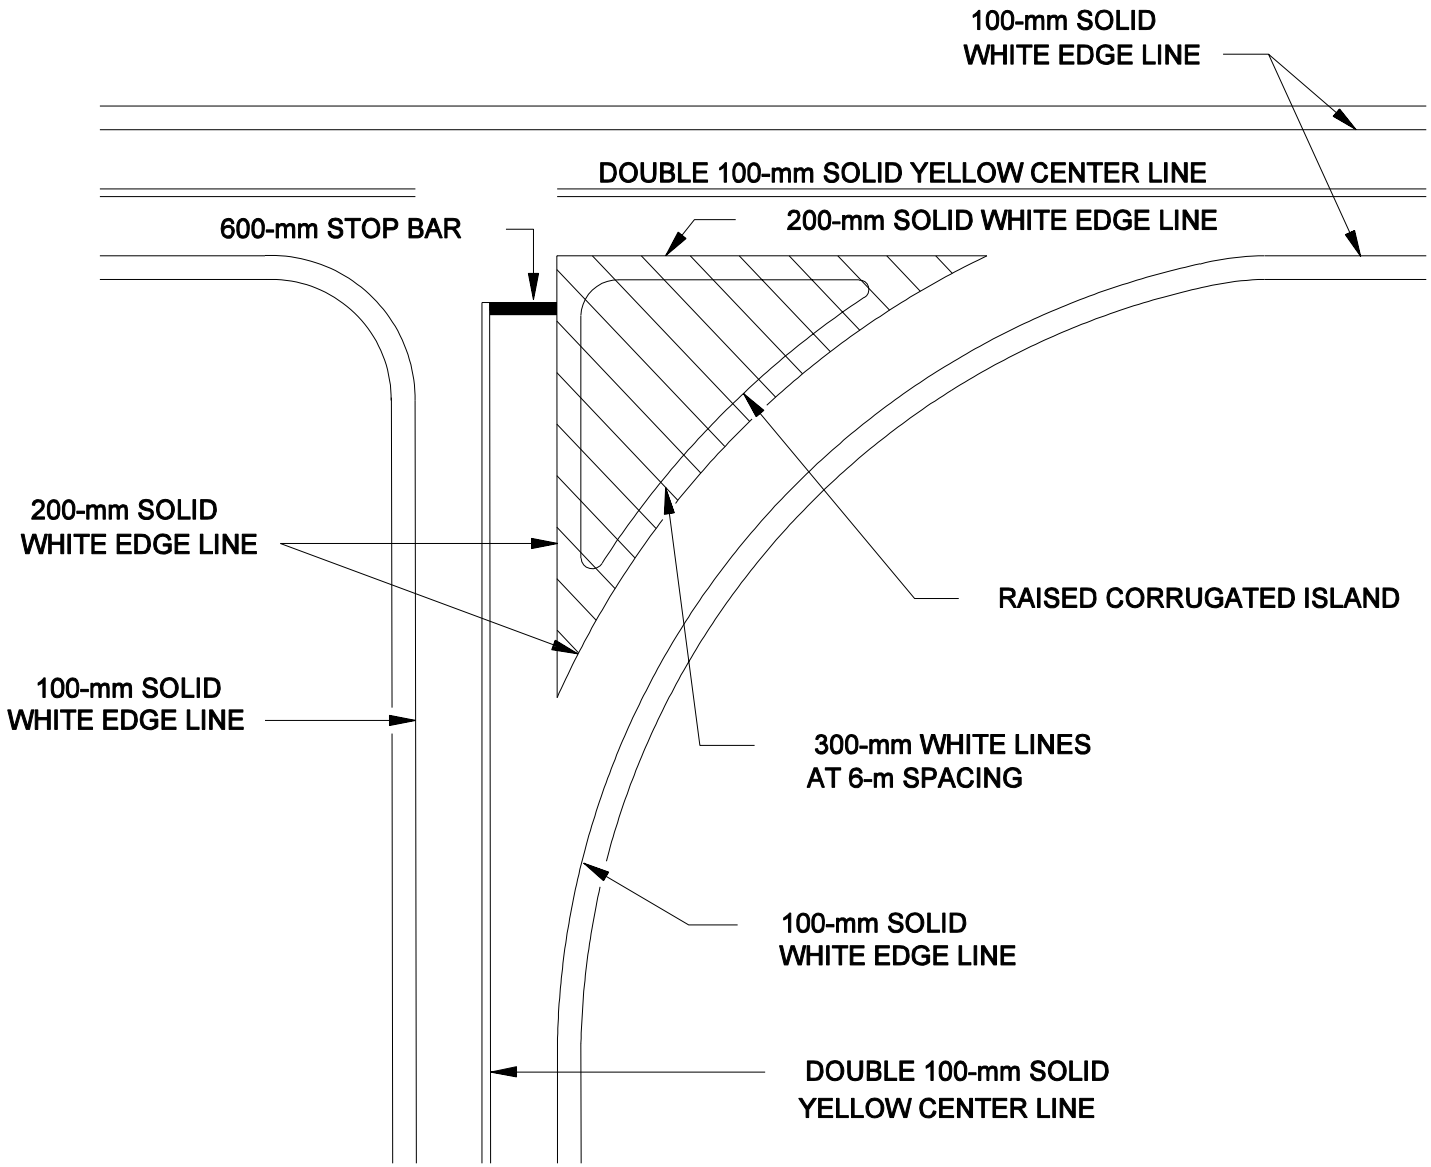

CHANNELIZED ISLAND MARKINGS
(Trangular Island)

Figure 76-2L