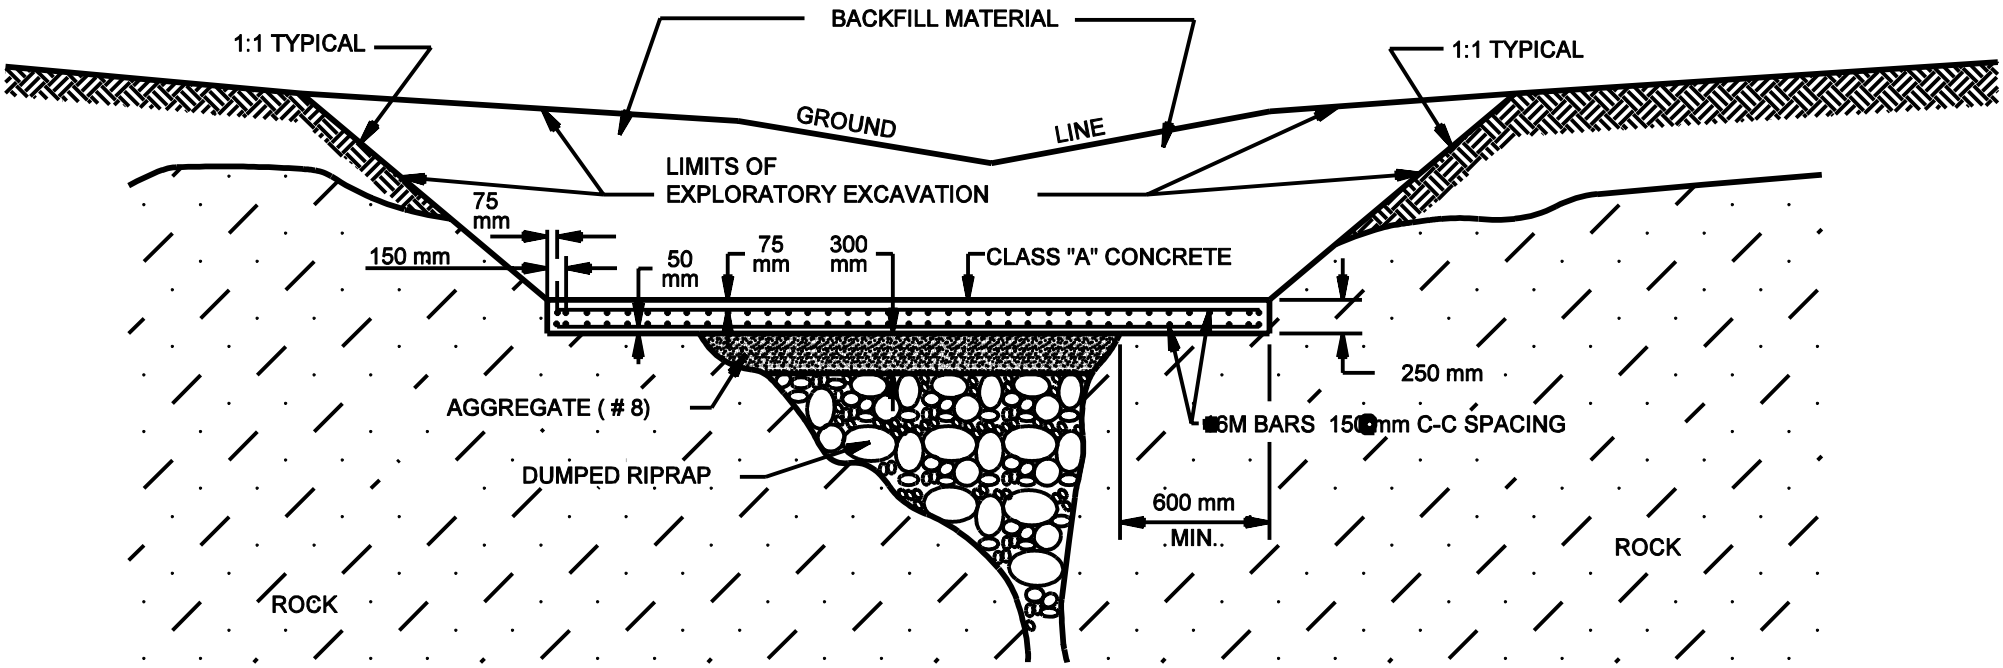

TYPICAL SINK HOLE CAP

Figure 18-2C