STATE FORM 4712

SECTION PLAT SHEET

PROJ NO. ST-5343(B) TRANSIT BOOK NO. _____ LINE LETTERS "GG"

KOSCIUSKO COUNTY TIPPECANOE TOWNSHIP

SEC. E 1/2 15 SW 1/4 14 TWP. 33 N RANGE 7 E

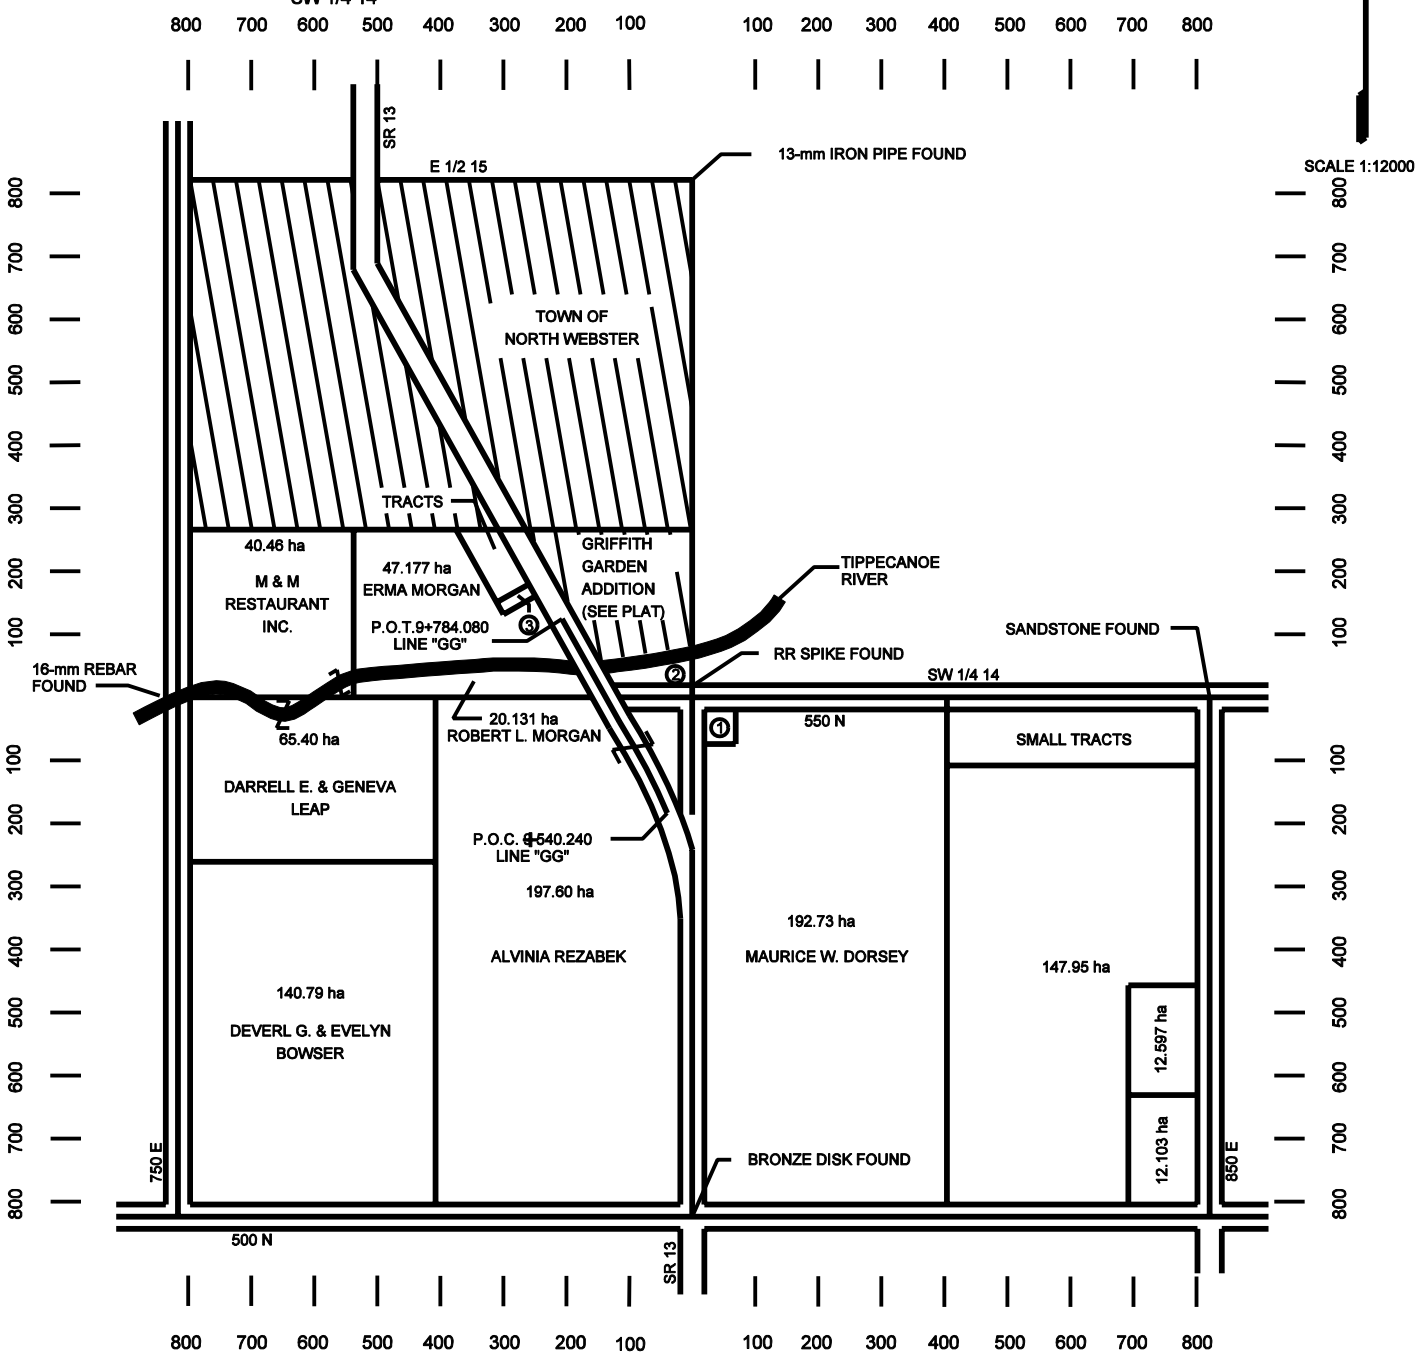

PROPERTY OWNERS

1	EARL & RUTH STUTZMAN	0.28 ha
2	ESTHER & HELEN GRIFFITH	0.53 ha
3	KATHRYN & LYNN FELLER	0.14 ha (35.052 m FRONTAGE)

DATE: JULY 16, 1979 SURVEY BY: PARTY #1 - JOHN A. DOE

SECTION PLAT SHEET

Figure 22-4A

(Note: This is not to scale.)