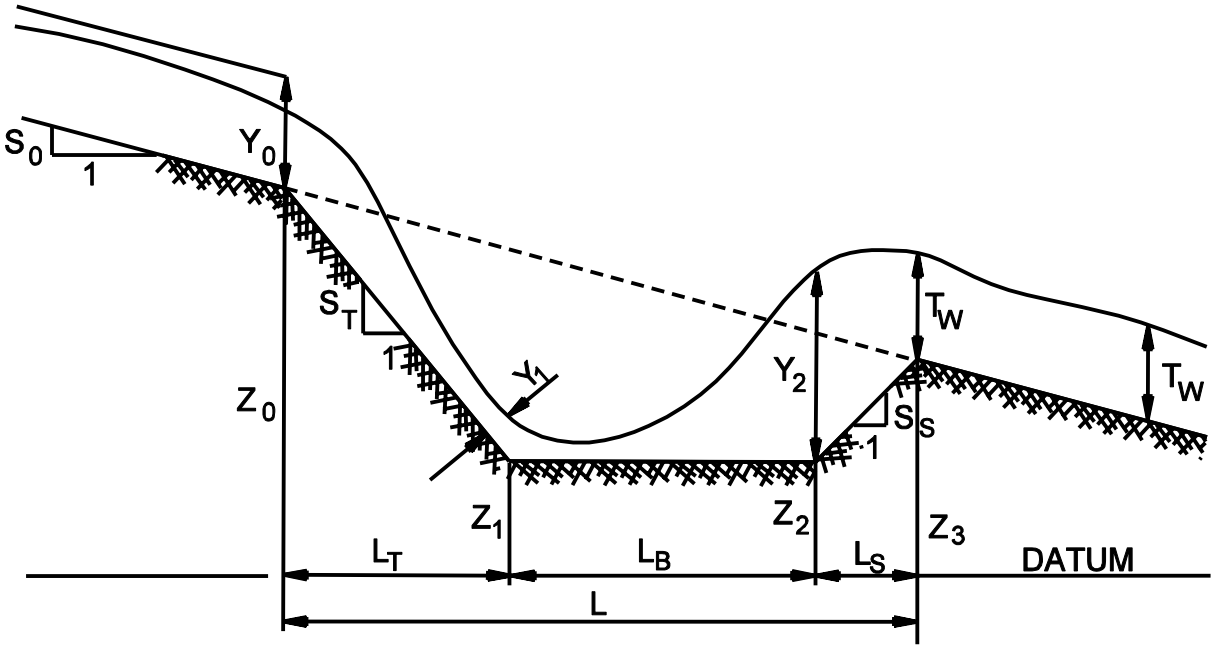
S0
1
Y0
ST
1
Y1
Z0
Y2
TW
TW
SS
1
Z1
Z2
Z3
LT
LB
LS
DATUM
L

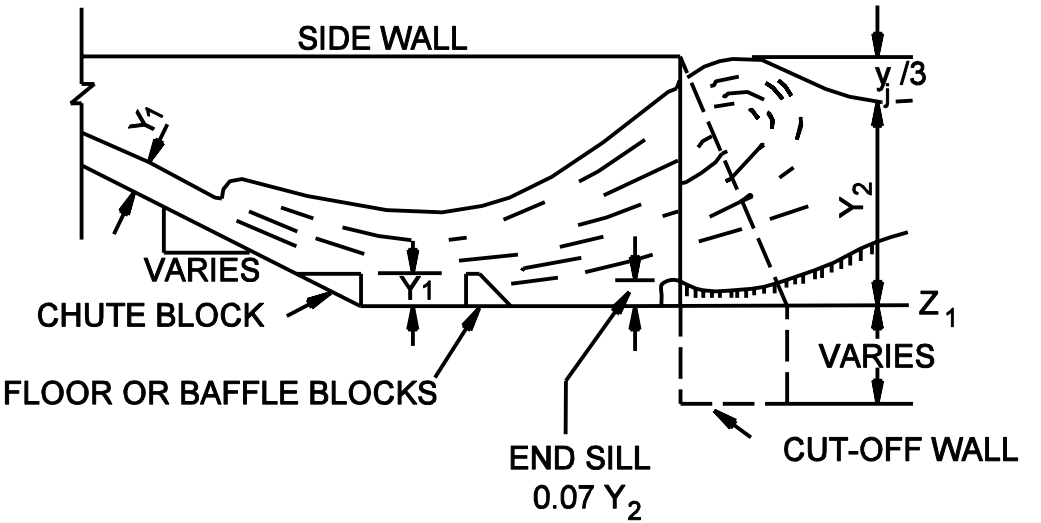
SIDE WALL
yj /3
Y1
Y2
VARIES
CHUTE BLOCK
Y1
Z1
VARIES
FLOOR OR BAFFLE BLOCKS
END SILL
0.07 Y2
CUT-OFF WALL