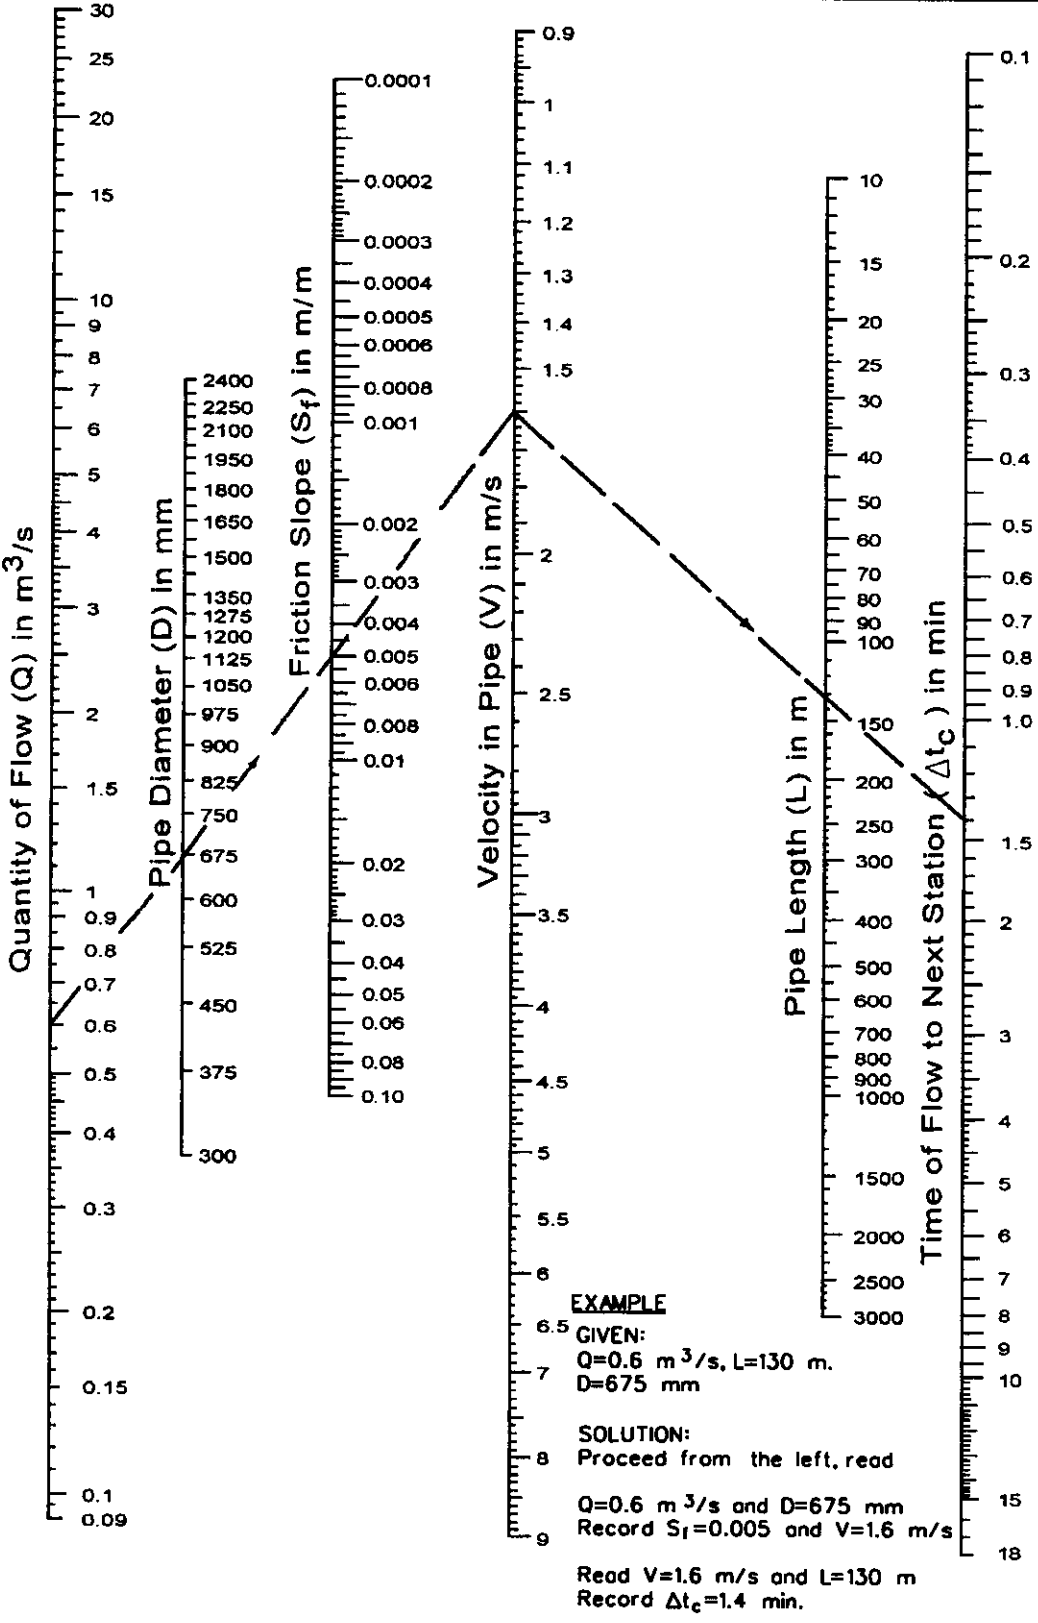

CONCRETE PIPE FLOW NOMOGRAPH

Figure 36-12C