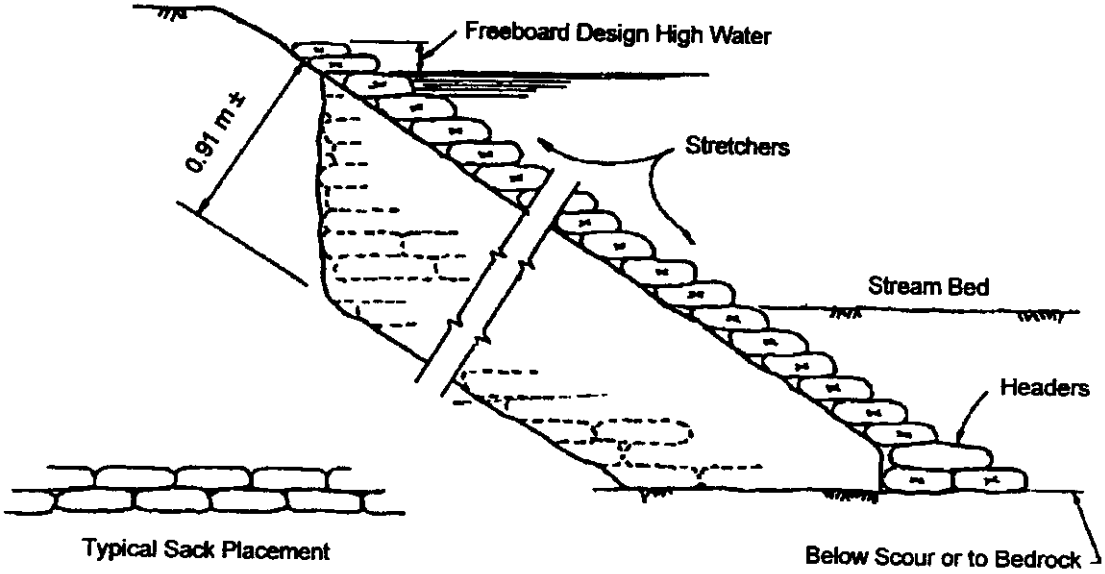

SECTION
1.5H:1V Slope or Steeper

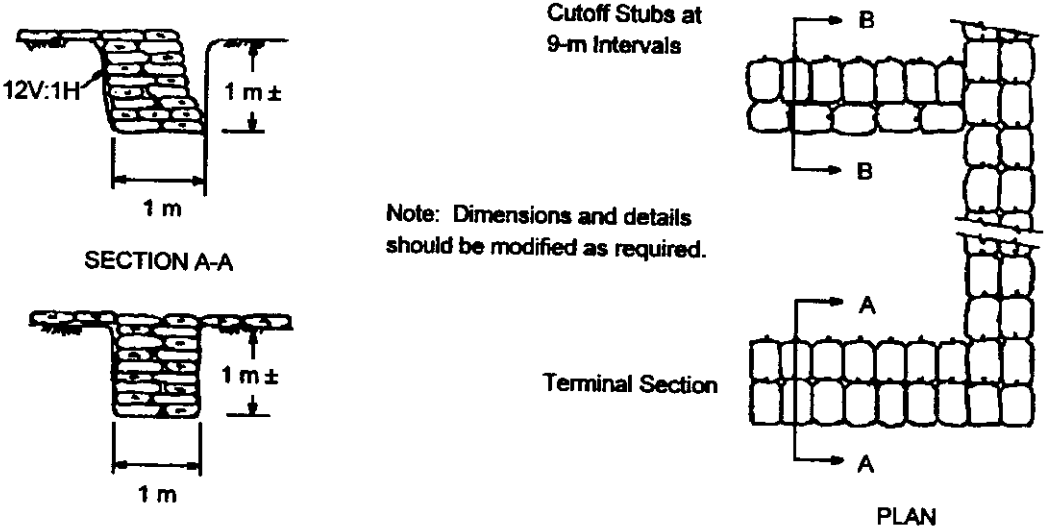

DETAILS

TYPICAL SECTION AND DETAILS OF SACKED CONCRETE SLOPE PROTECTION

Figure 38-6SS