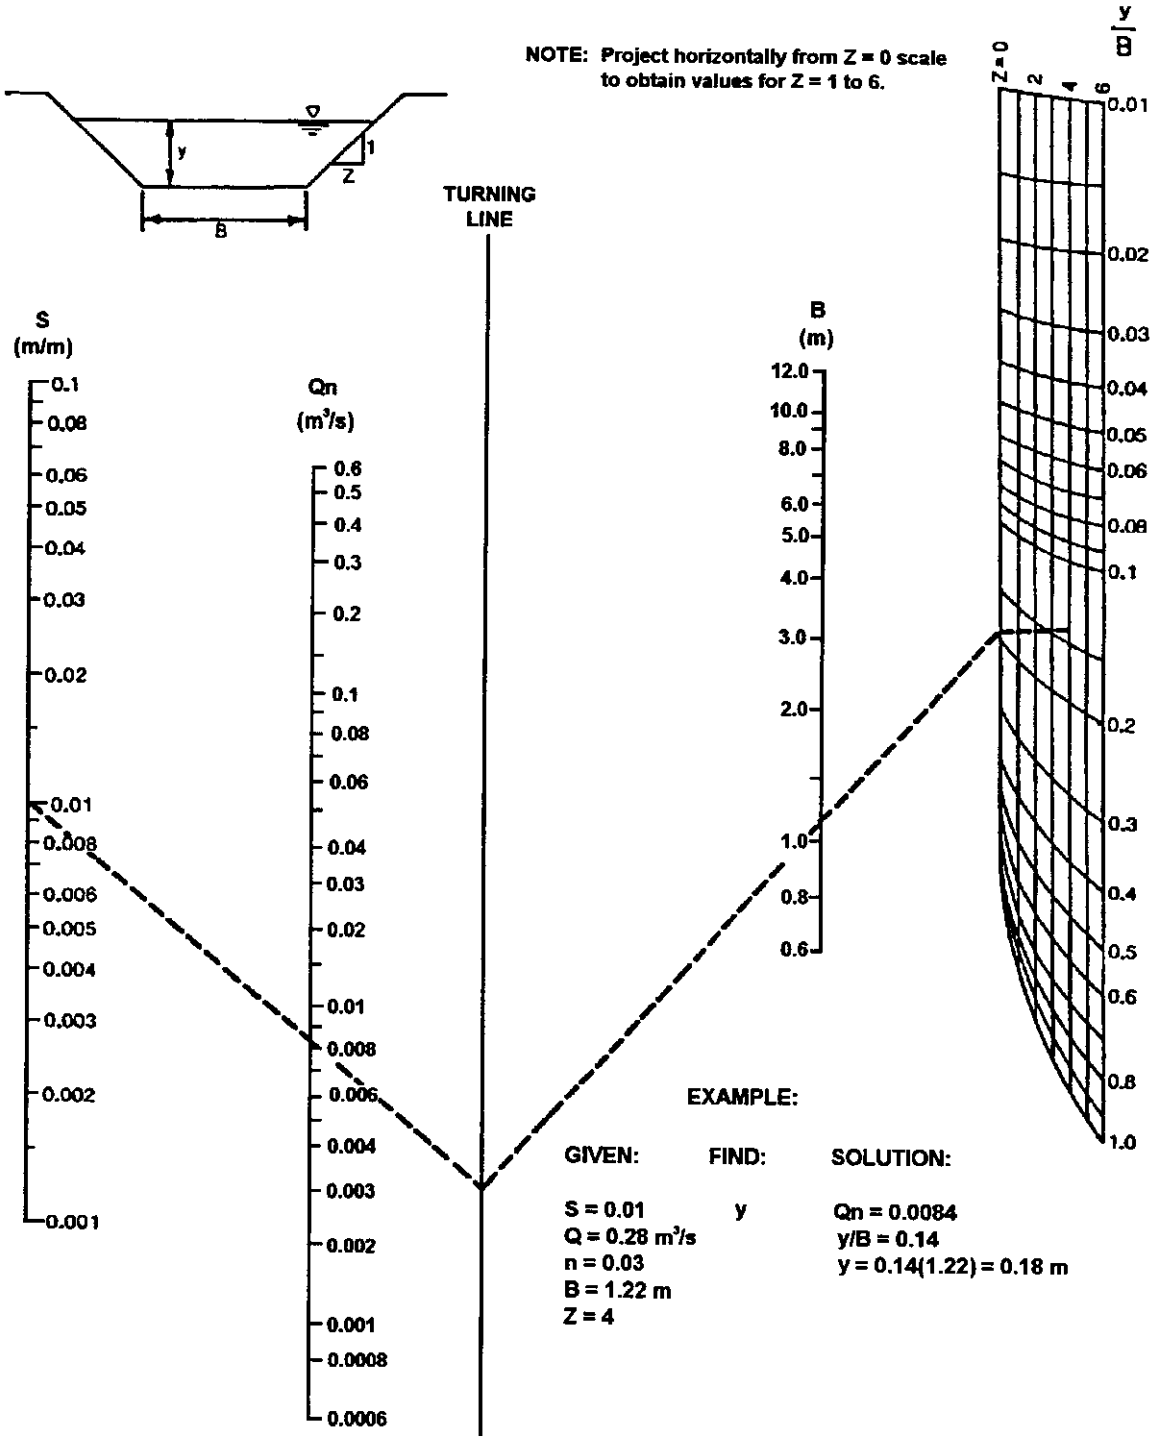

NOMOGRAPH FOR NORMAL DEPTH

Figure 30-5C