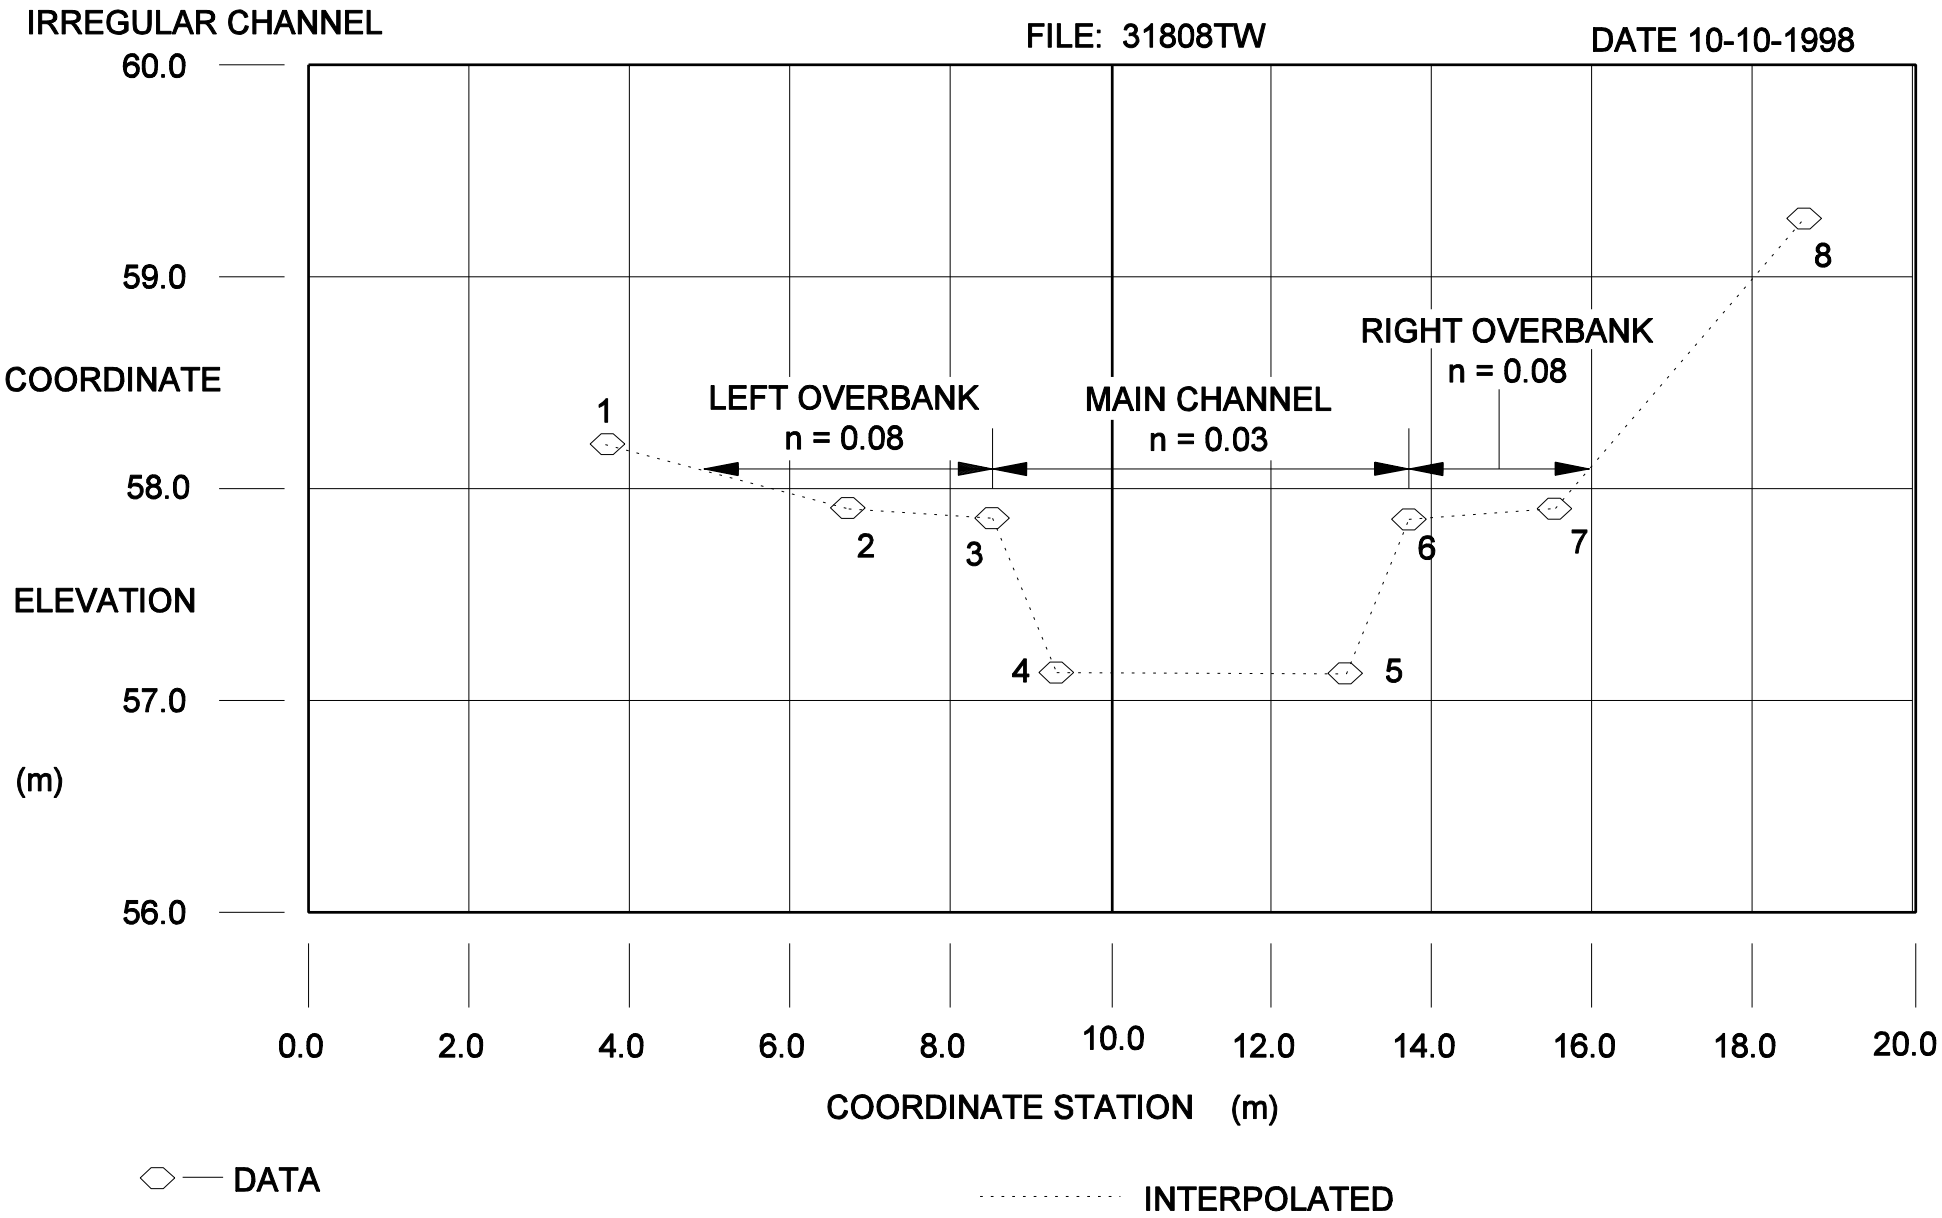

CHANNEL CROSS SECTI8ON

Figure 31-8C