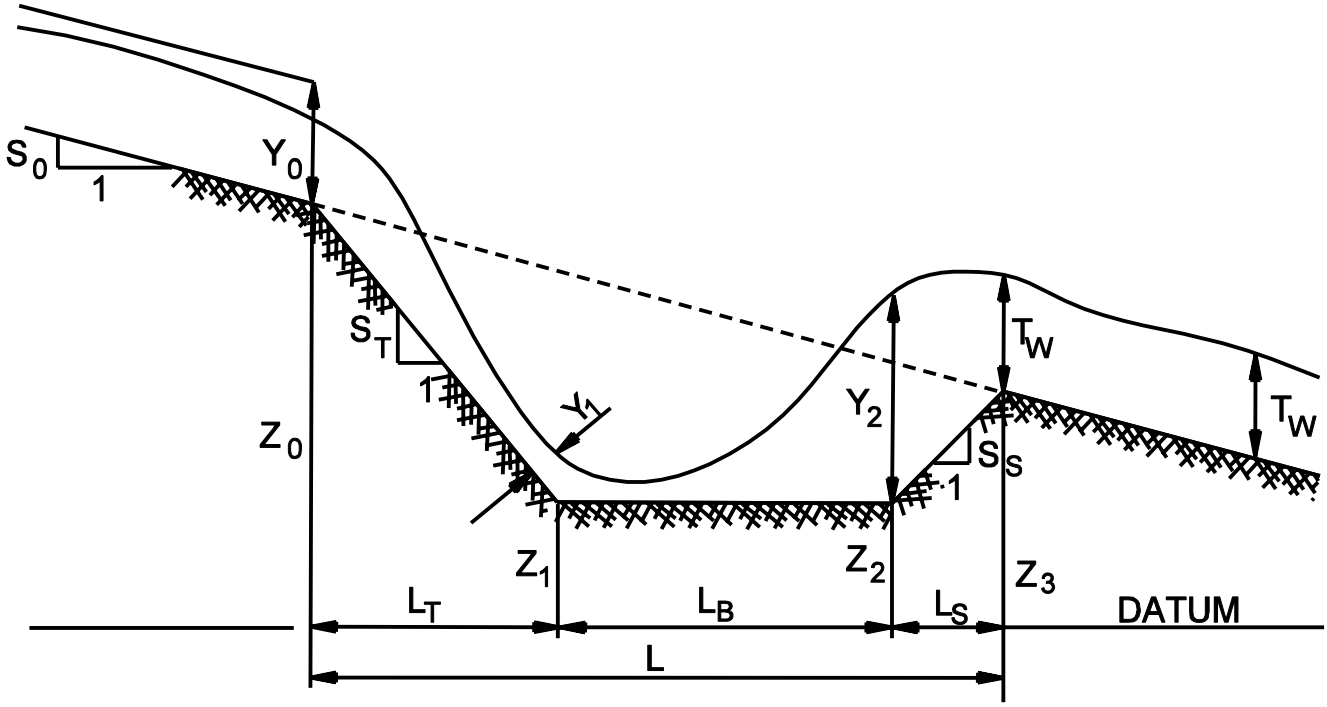
S0
1
Y0
ST
1
Z0
Y1
Y2
TW
TW
SS
1
Z1
Z2
Z3
LT
LB
LS
DATUM
L

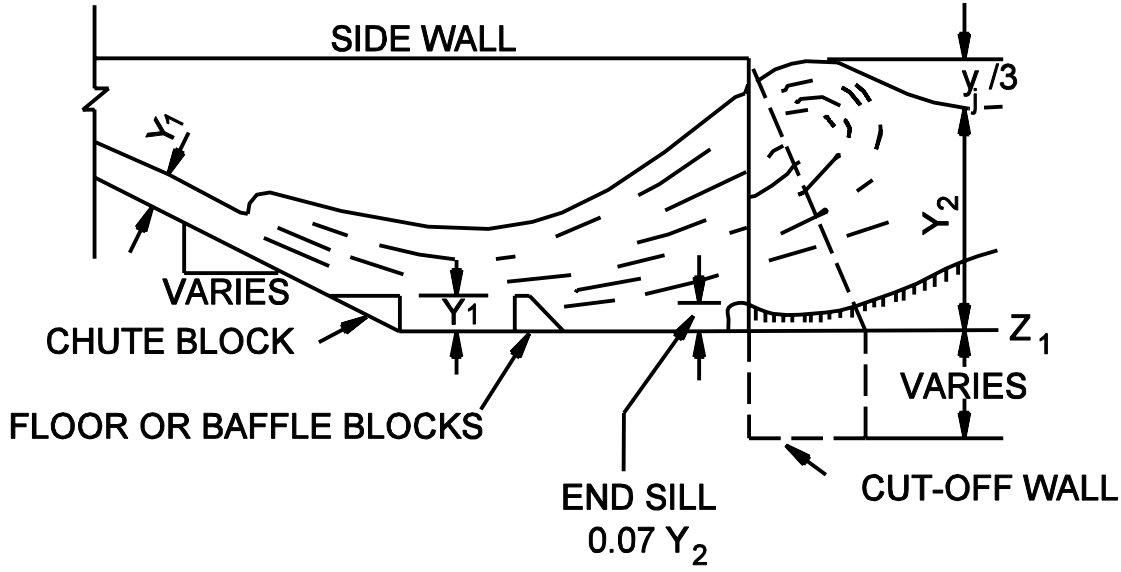
SIDE WALL
Y1
VARIES
CHUTE BLOCK
Y1
FLOOR OR BAFFLE BLOCKS
END SILL
0.07 Y2
yj /3
Y2
Z1
VARIES
CUT-OFF WALL