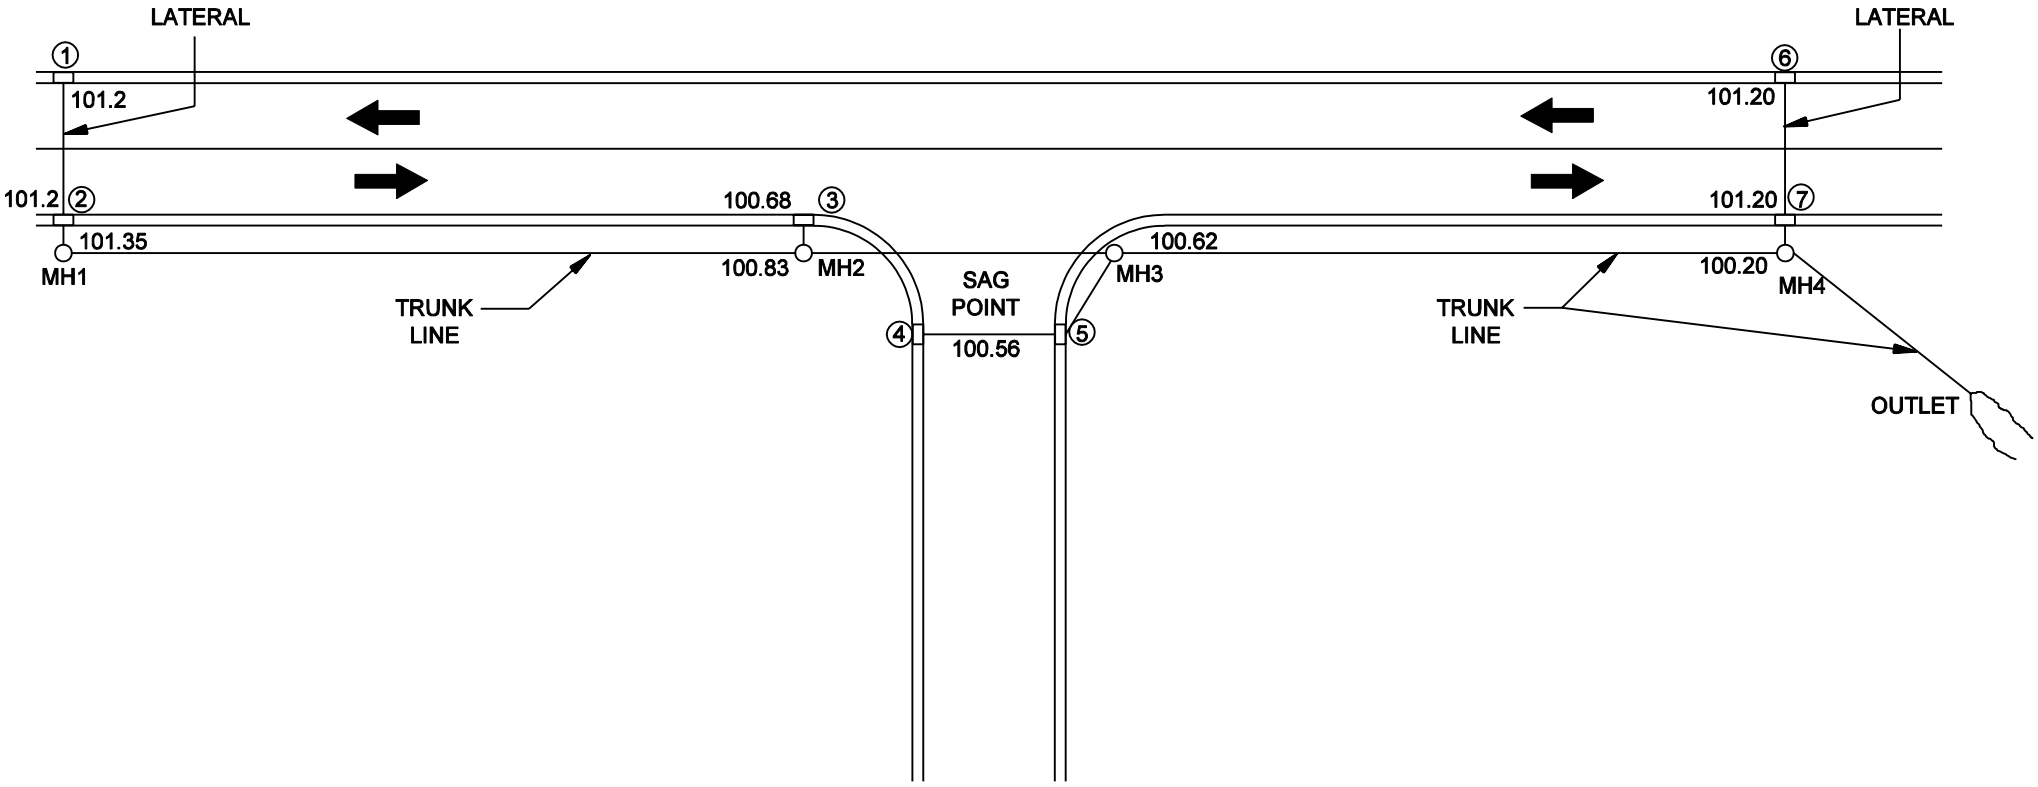

EXAMPLE PROBLEM

Figure 36-16A