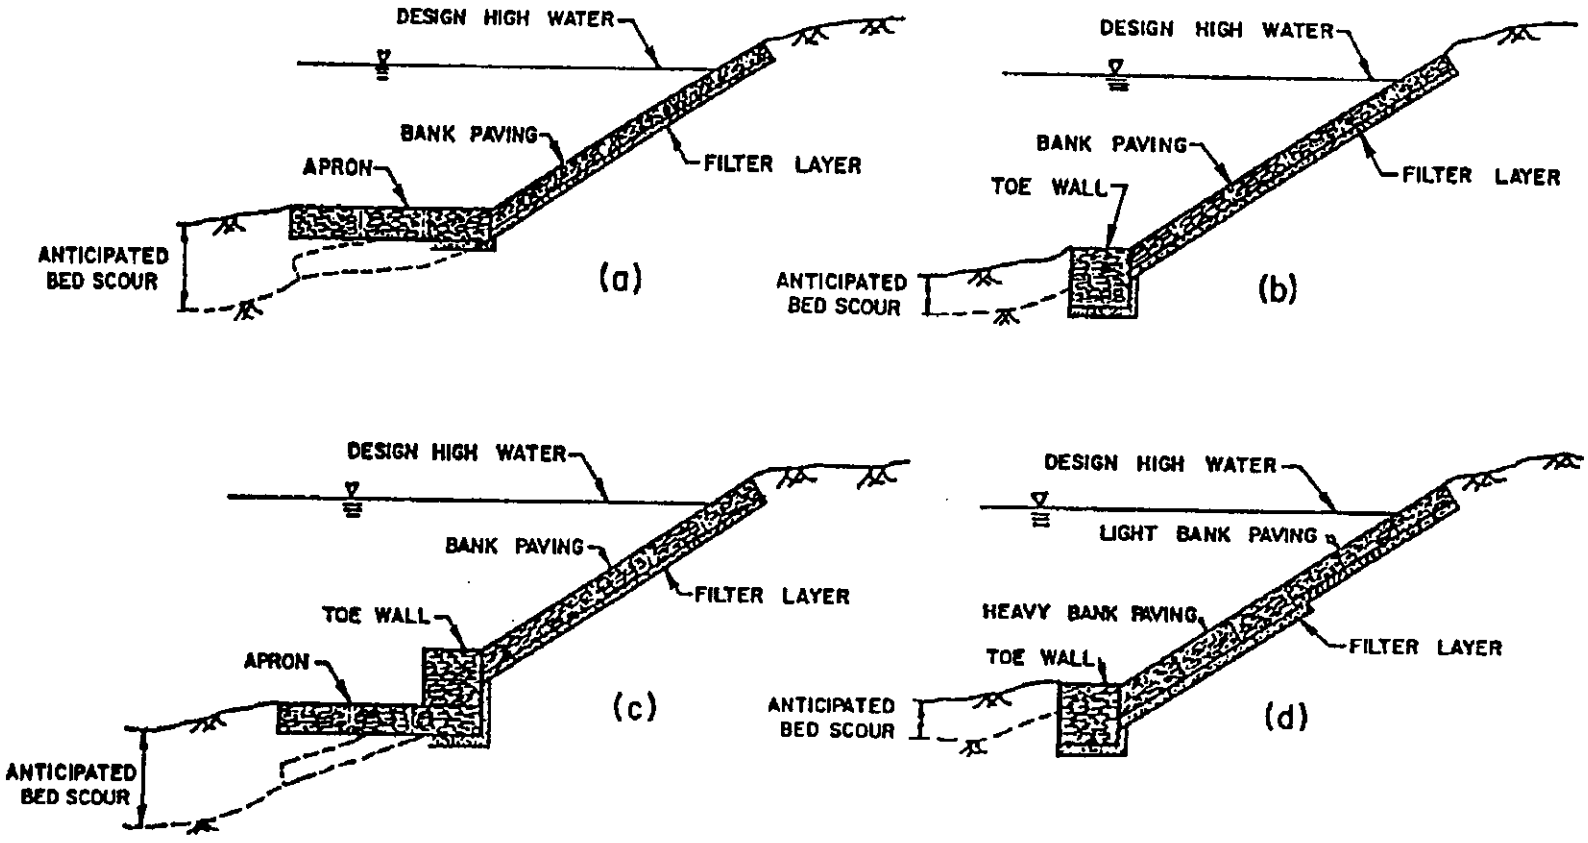

(a) *mattress with toe apron*; (b) *mattress with toe wall*; (c) *mattress with toe wall and apron; and* (d) *mattress of variable thickness with toe.*

ROCK AND WIRE MATTRESS CONFIGURATION
Figure 38-6X