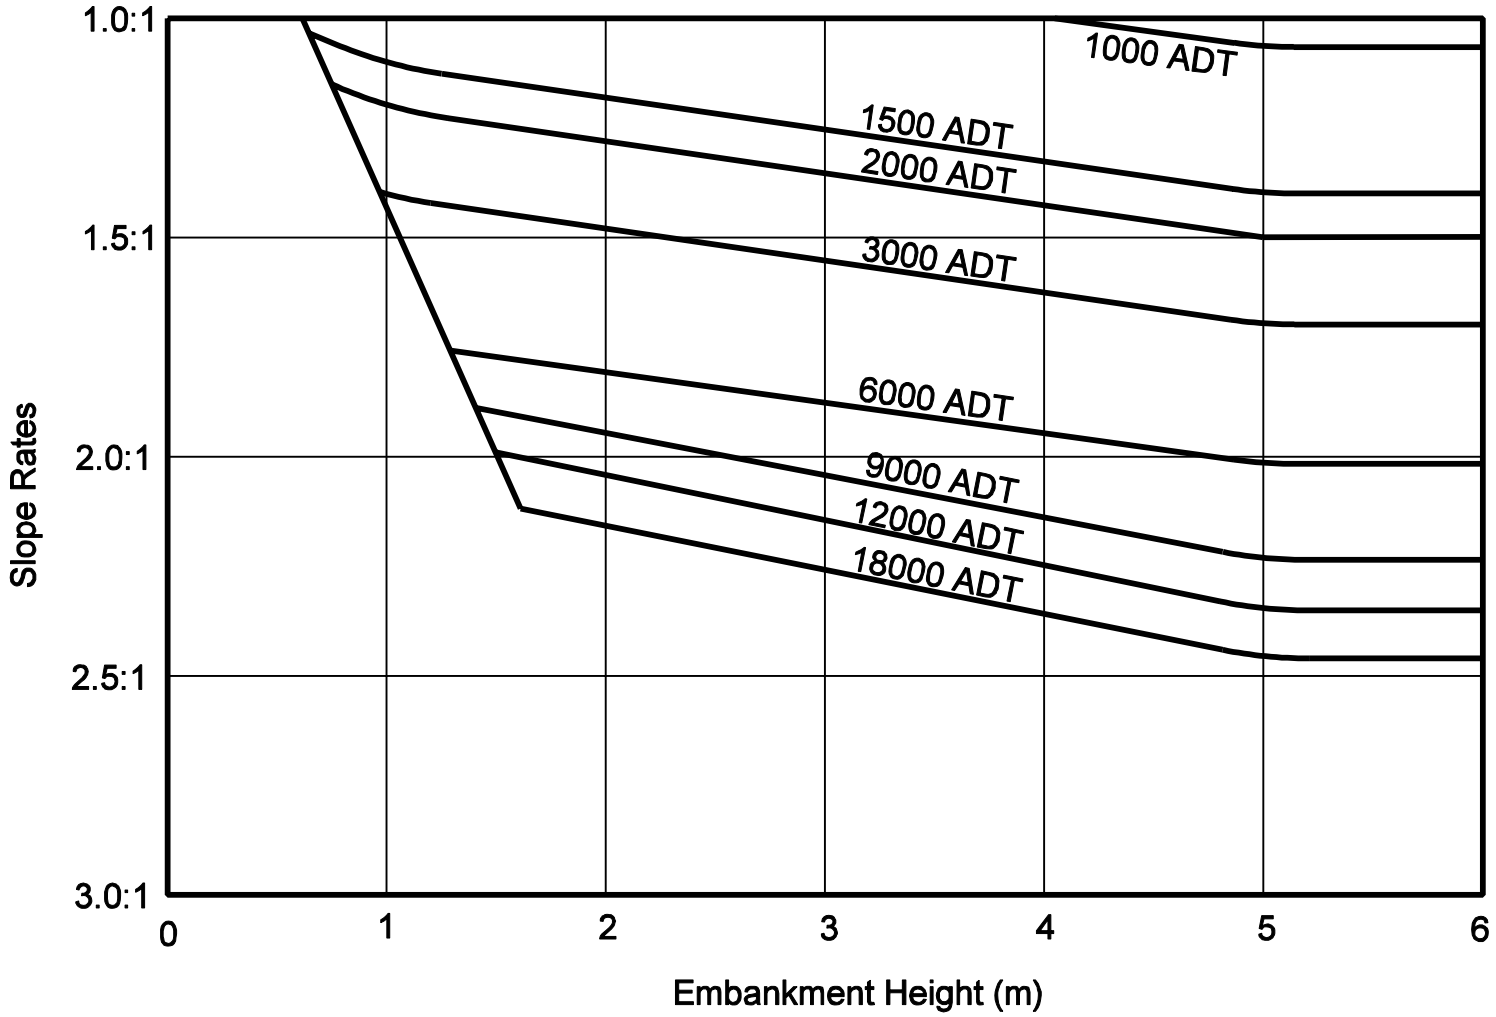

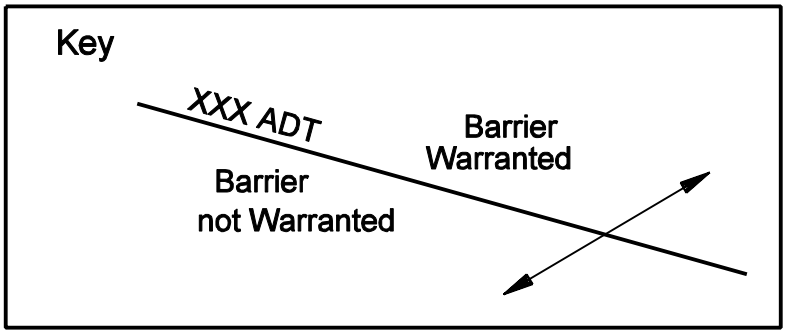

BARRIER WARRANTS FOR EMBANKMENTS
(80 km/h)

Figure 49-4D