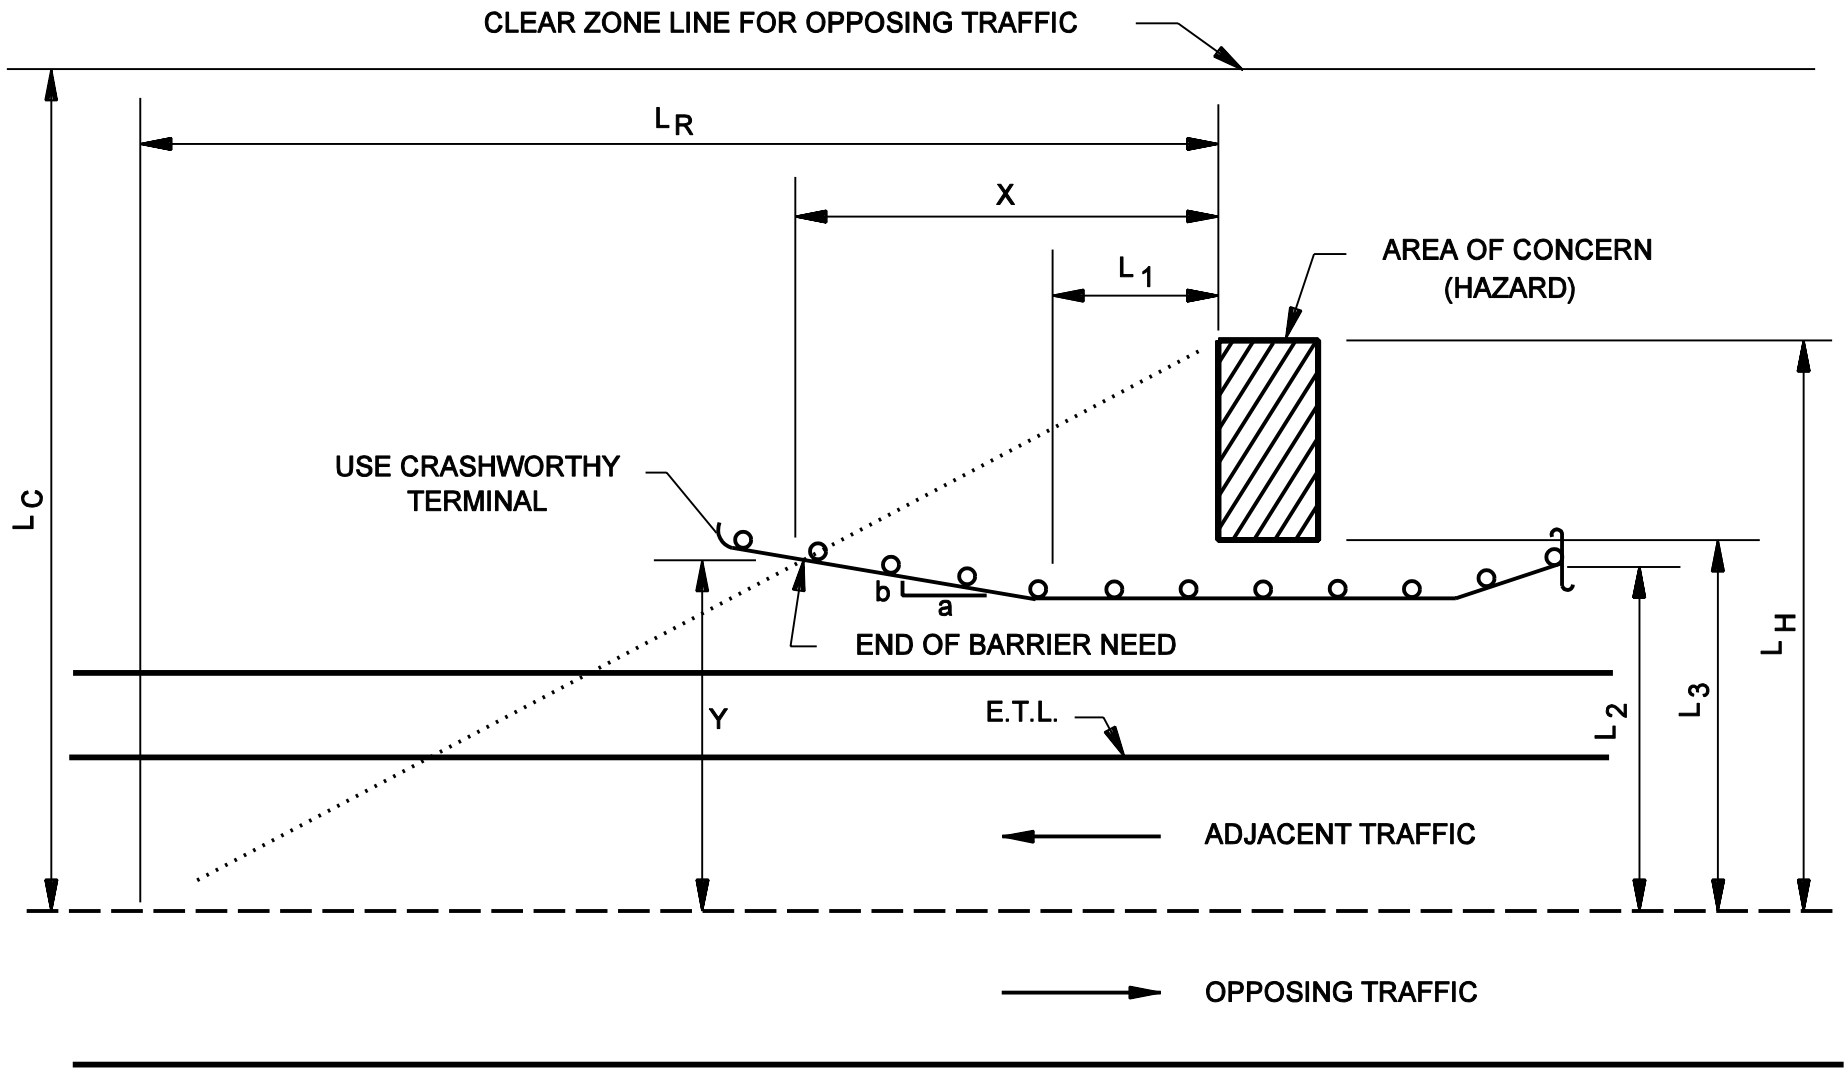

GUARDRAIL LENGTH BEYOND HAZARD
(2-Lane Highway)

Figure 49-5J