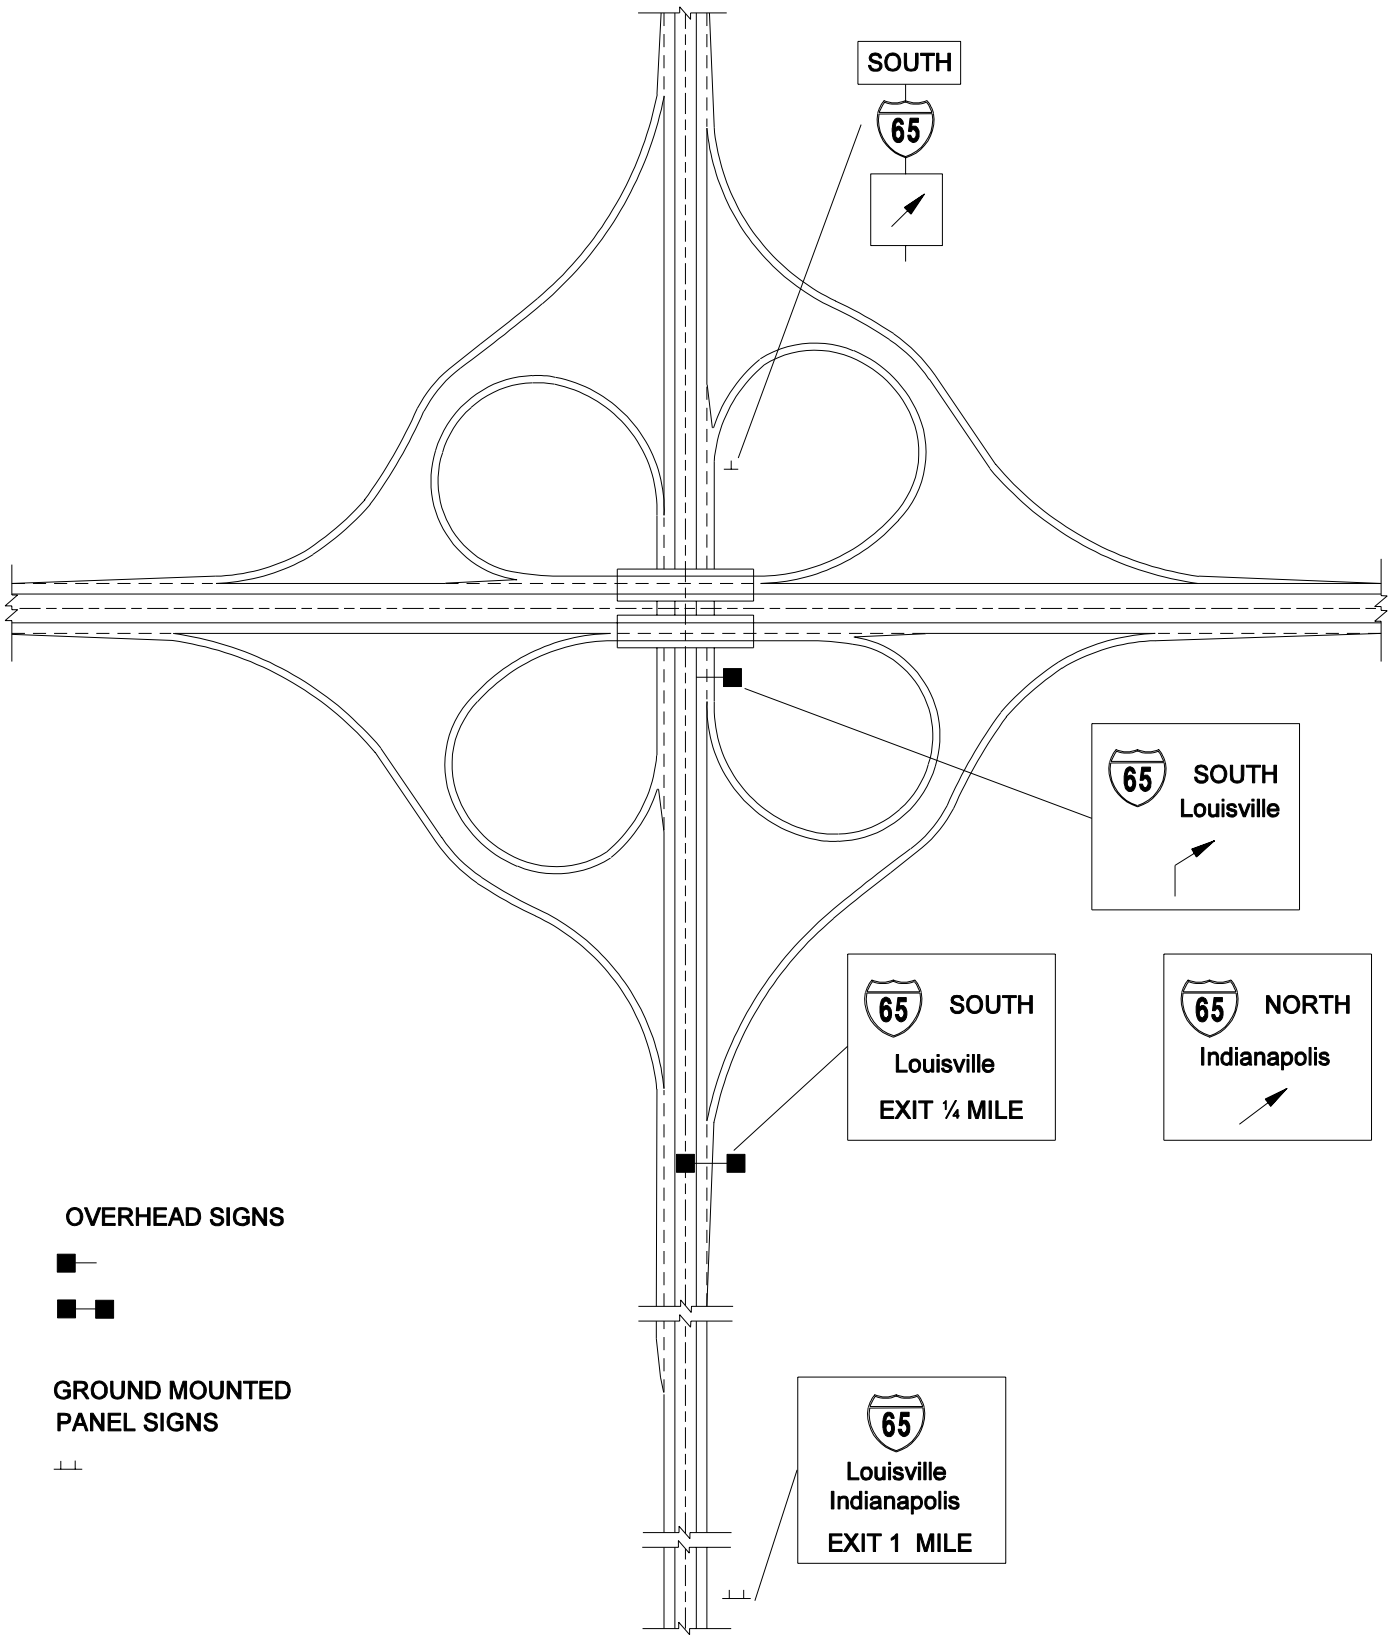

FULL CLOVERLEAF INTERCHANGE SIGNING
(Minor Crossover Under)

Figure 75-5L