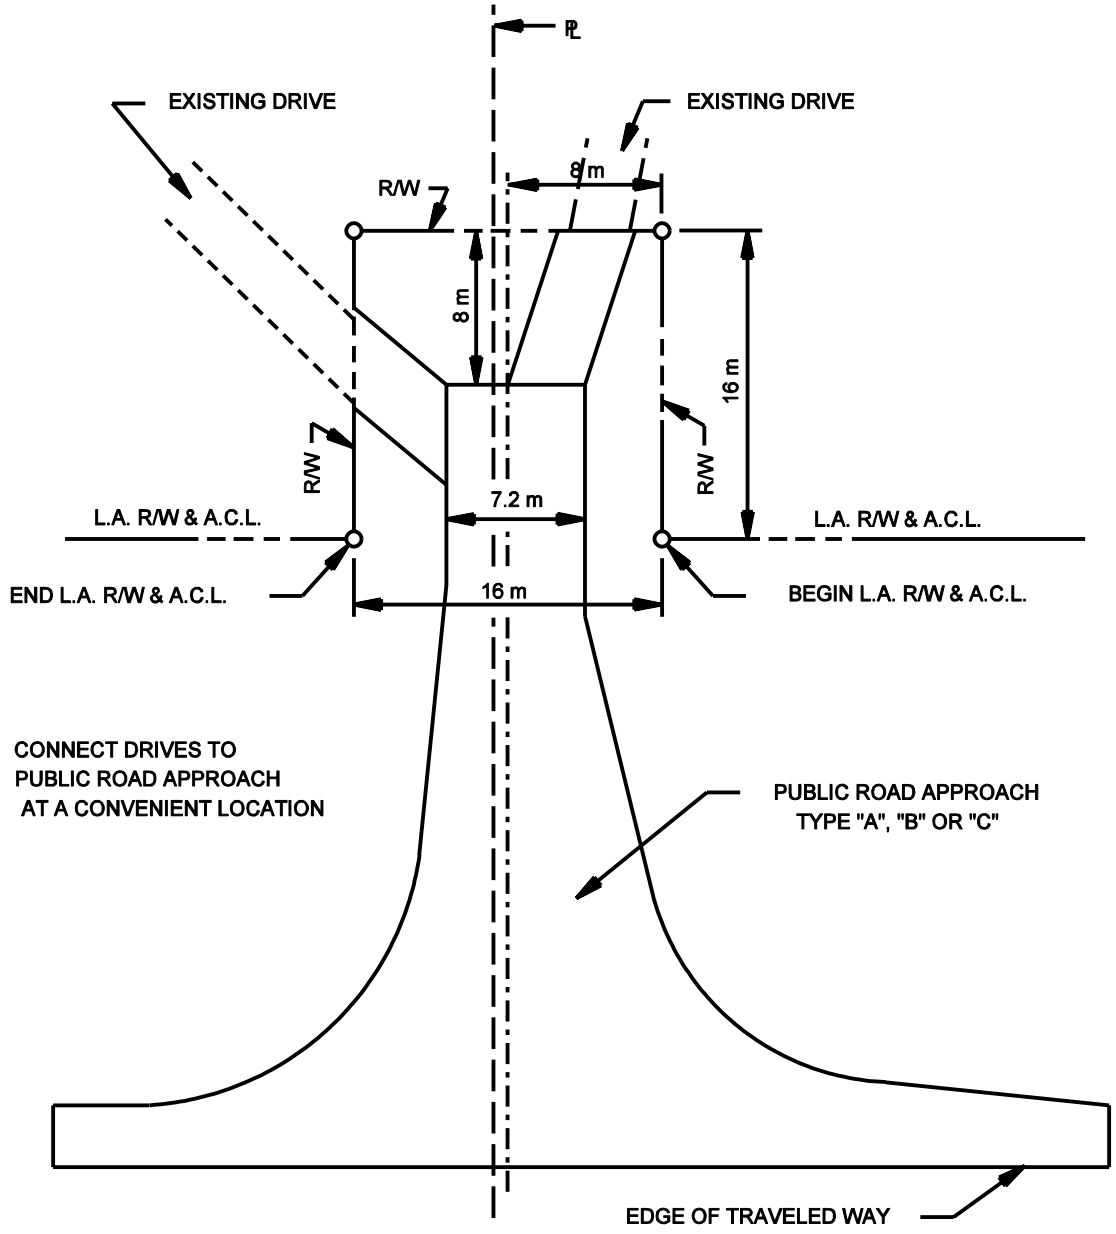

ACCESS OPENINGS FOR ADJACENT DRIVES

Figure 86-2C