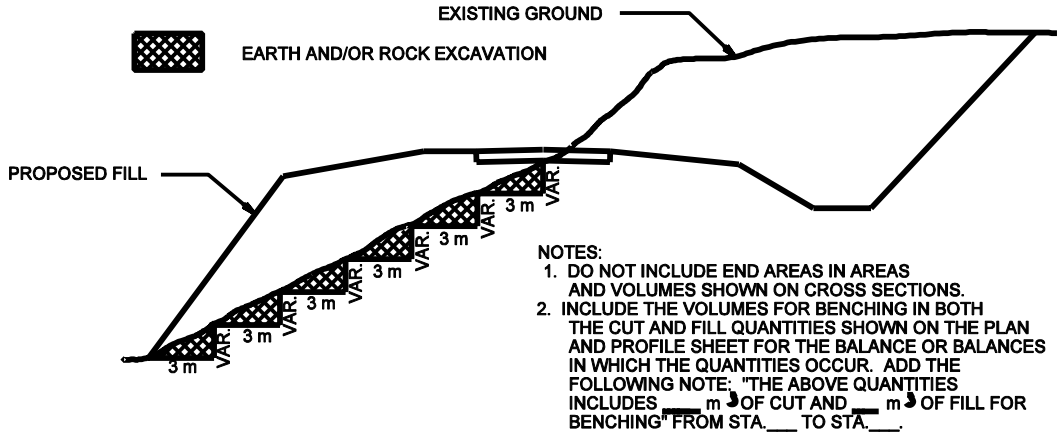

SIDE HILL BENCHING

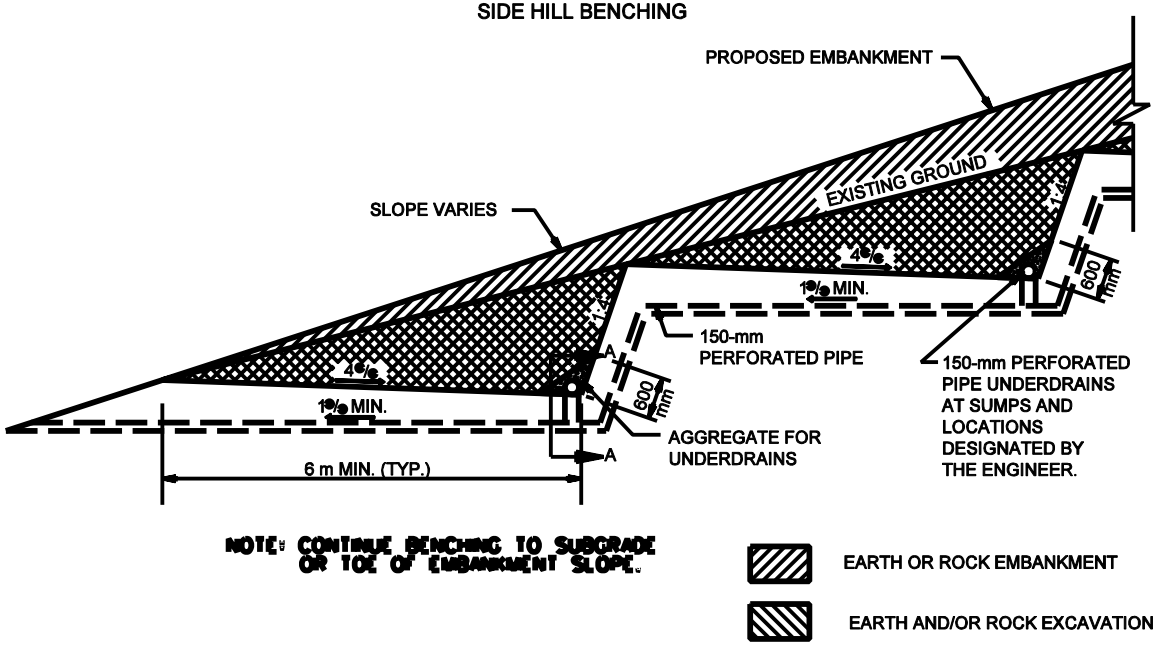

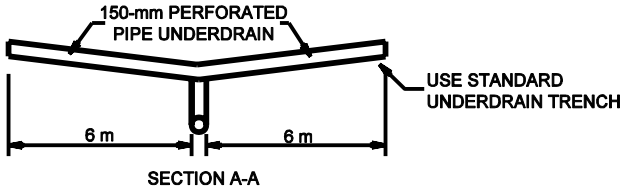

BENCHING WHEN WATER IS ENCOUNTERED

TYPICAL BENCHING METHODS

Figure 18-2J