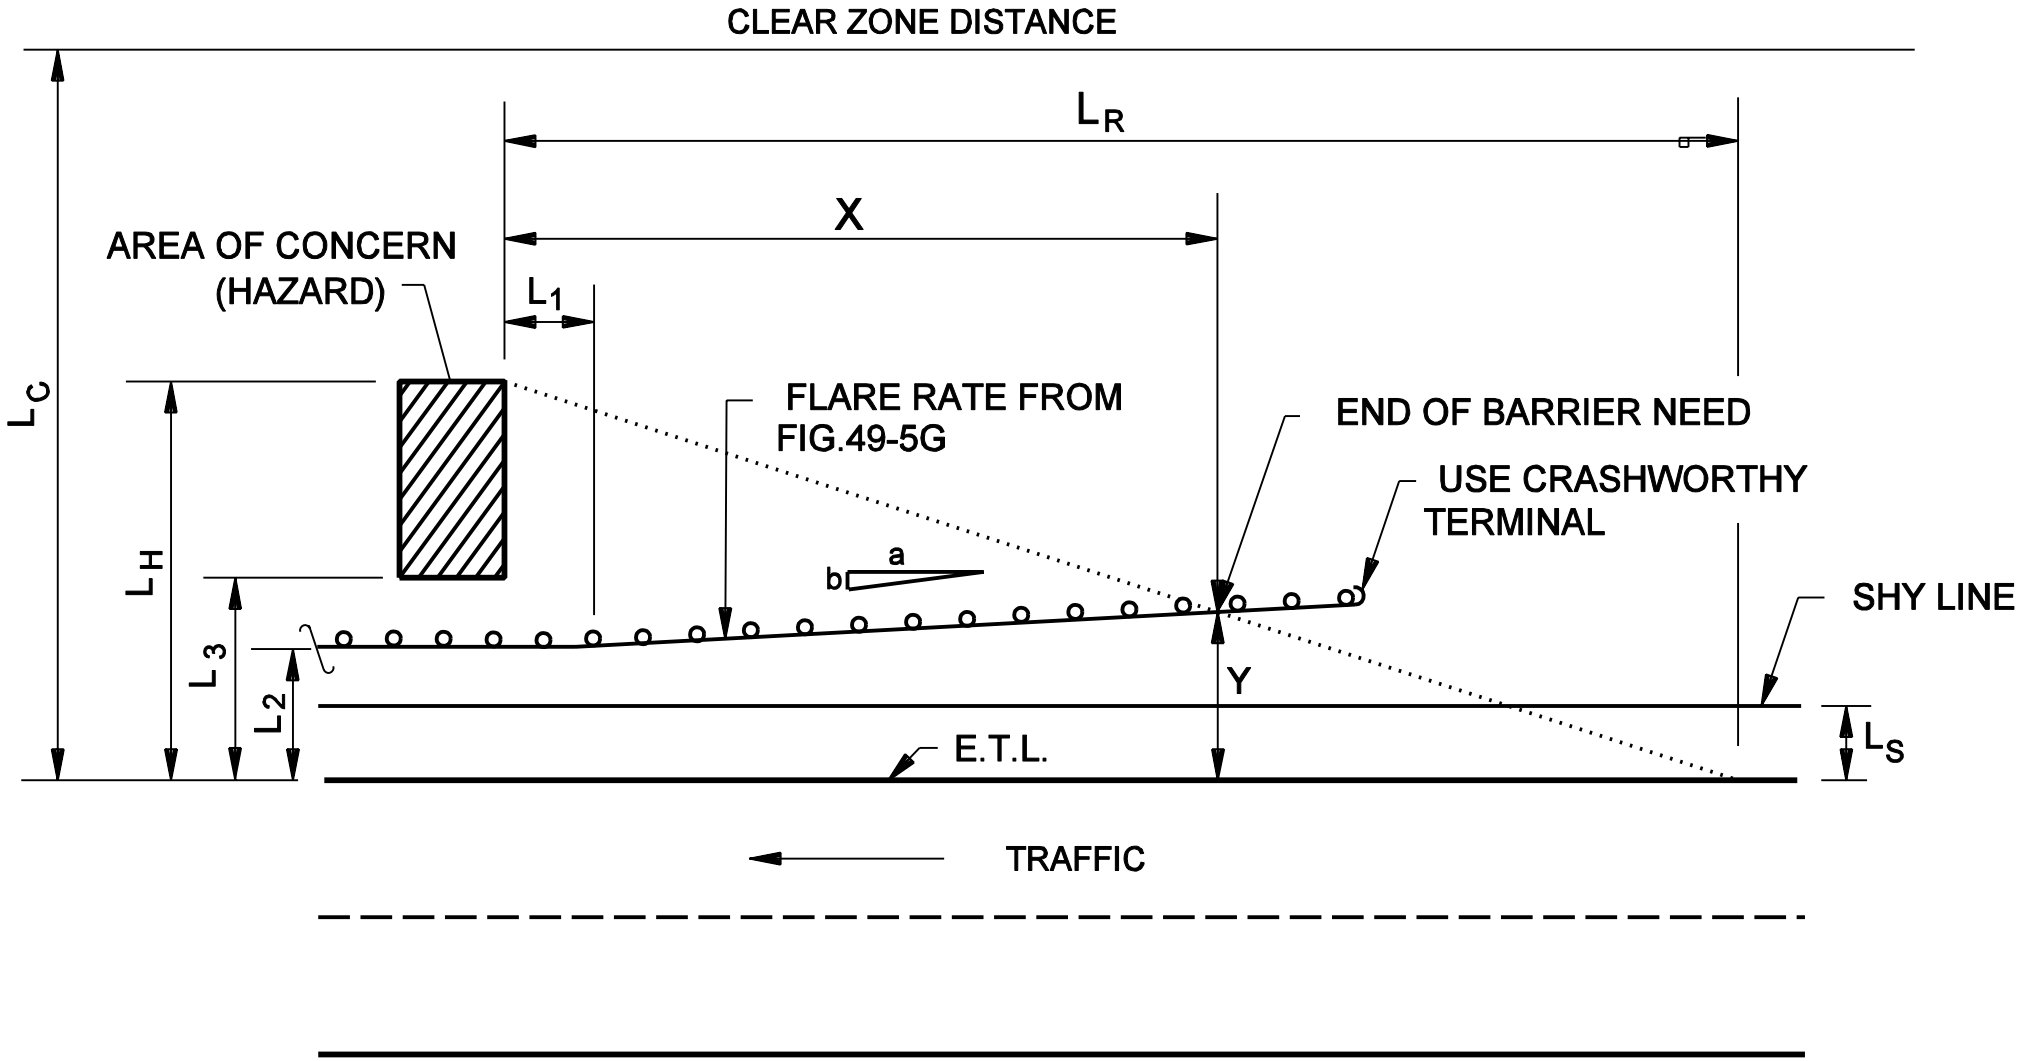

BARRIER LEGTH OF NEED
(Advance of Hazard)

Figure 49-5E