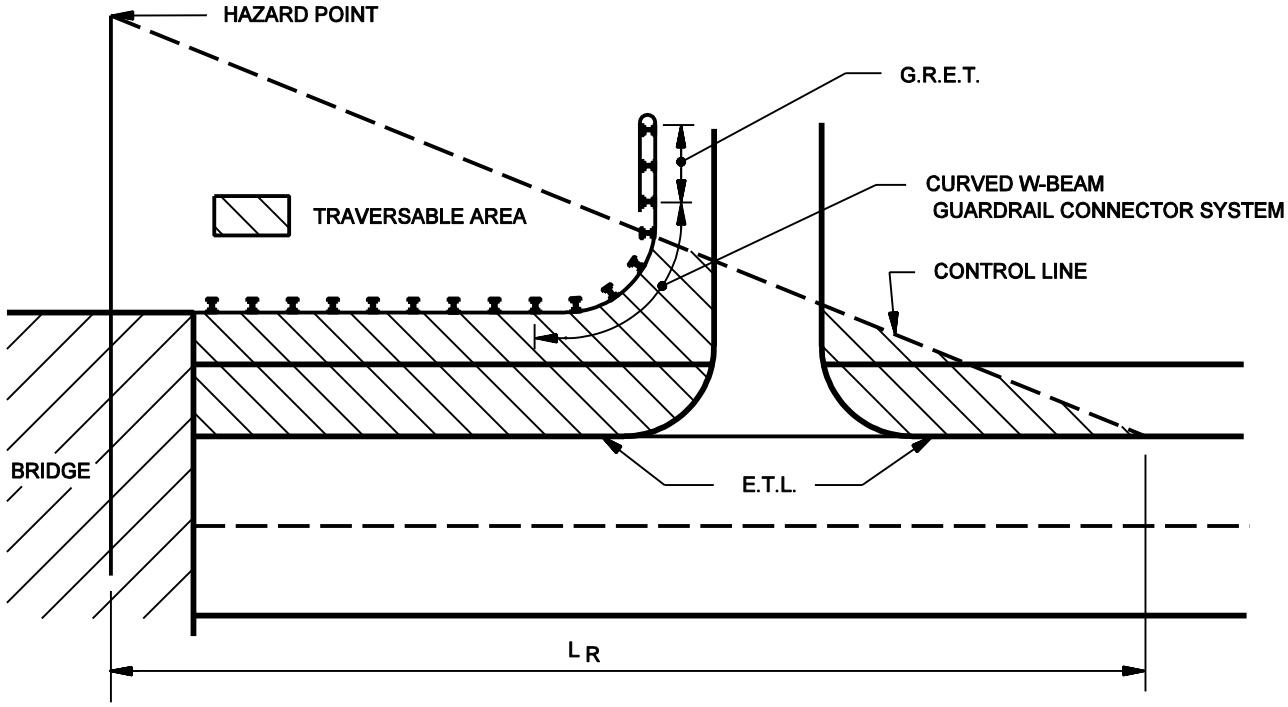

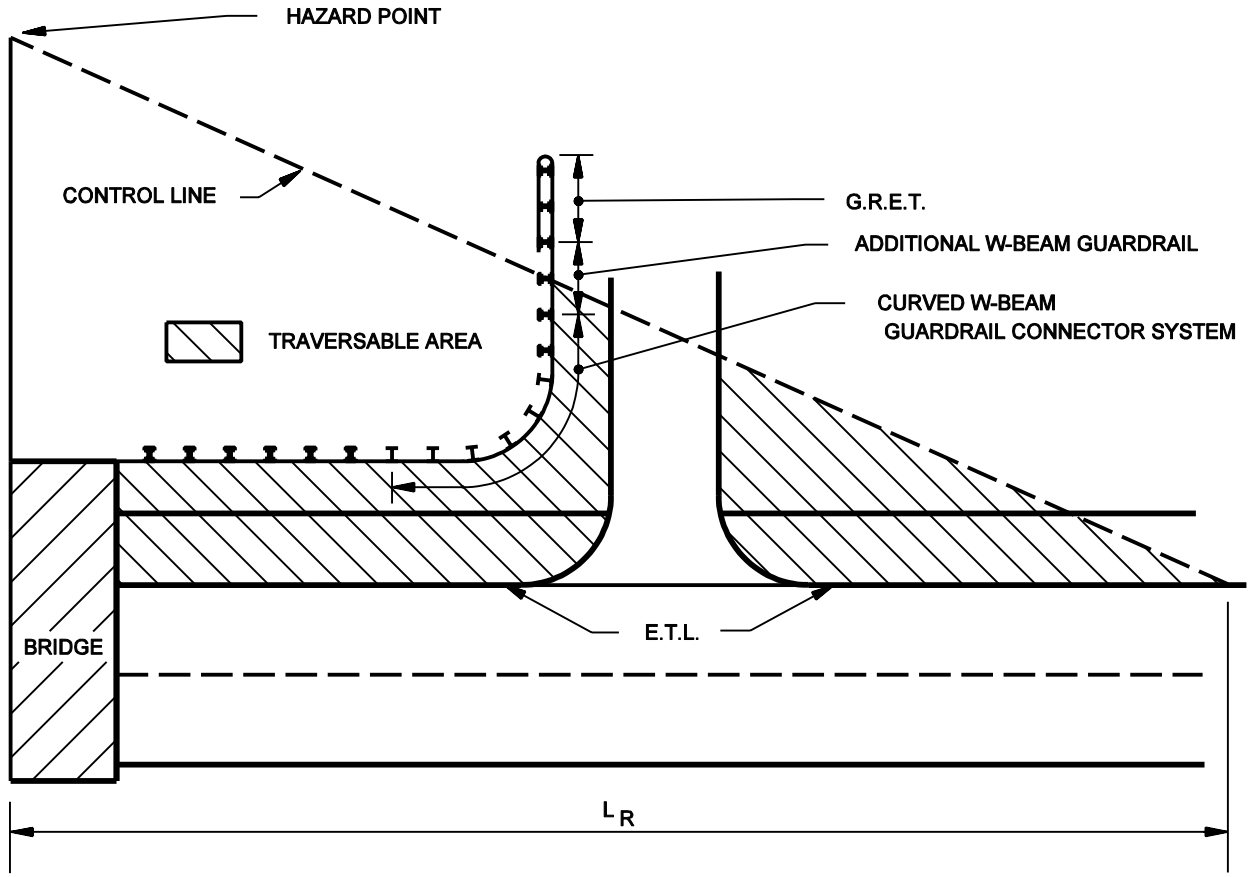

PUBLIC ROAD APPROACH APPLICATION
(Indside the Control Line)

Figure 49-8E