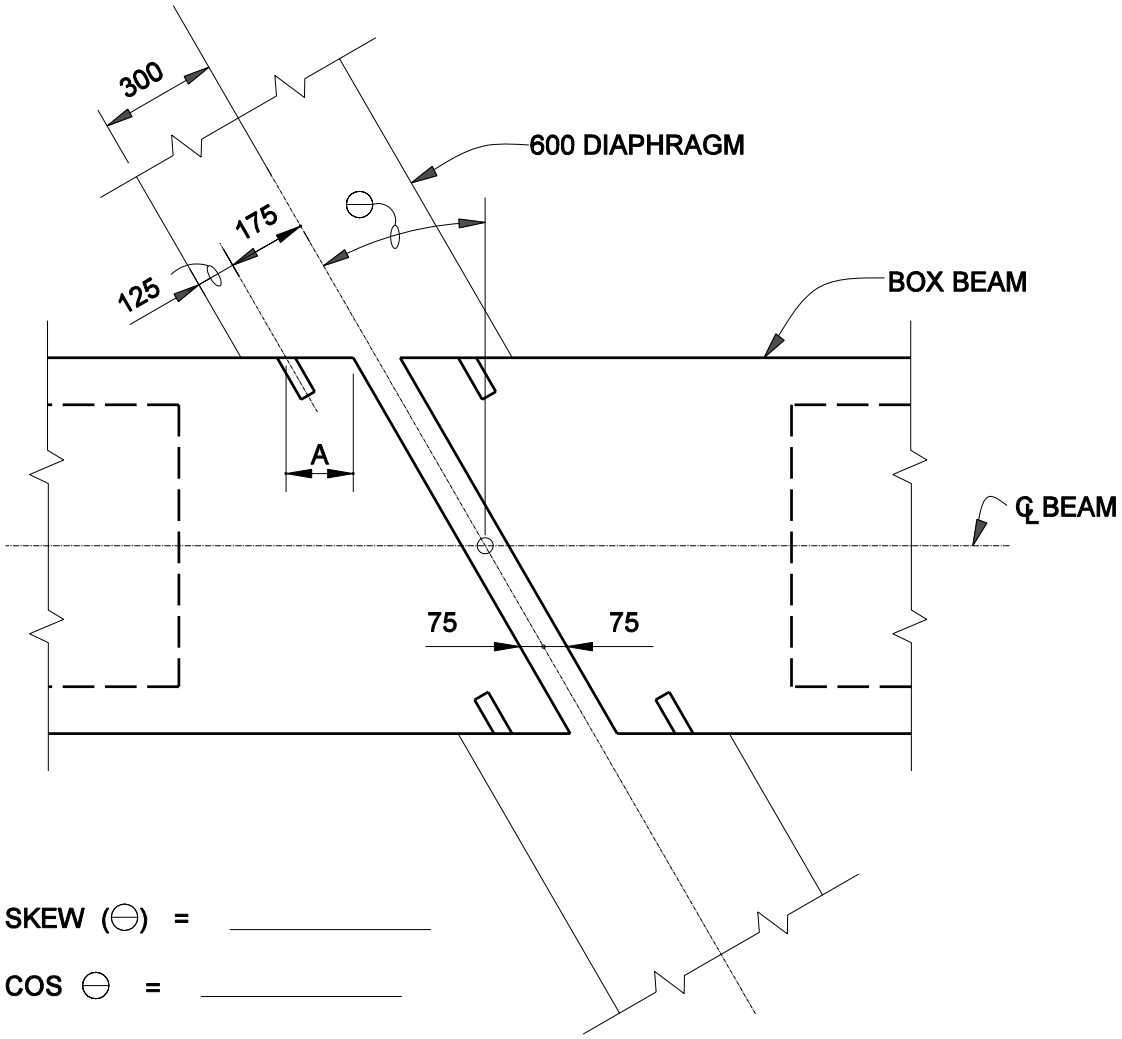

SKEW (⊖) = _____

COS ⊖ = _____

A = (175 ÷ COS⊖) - 75 = _____

BOX BEAM
INSERTS AT PIER DIAPHRAGM
Figure 63-16V