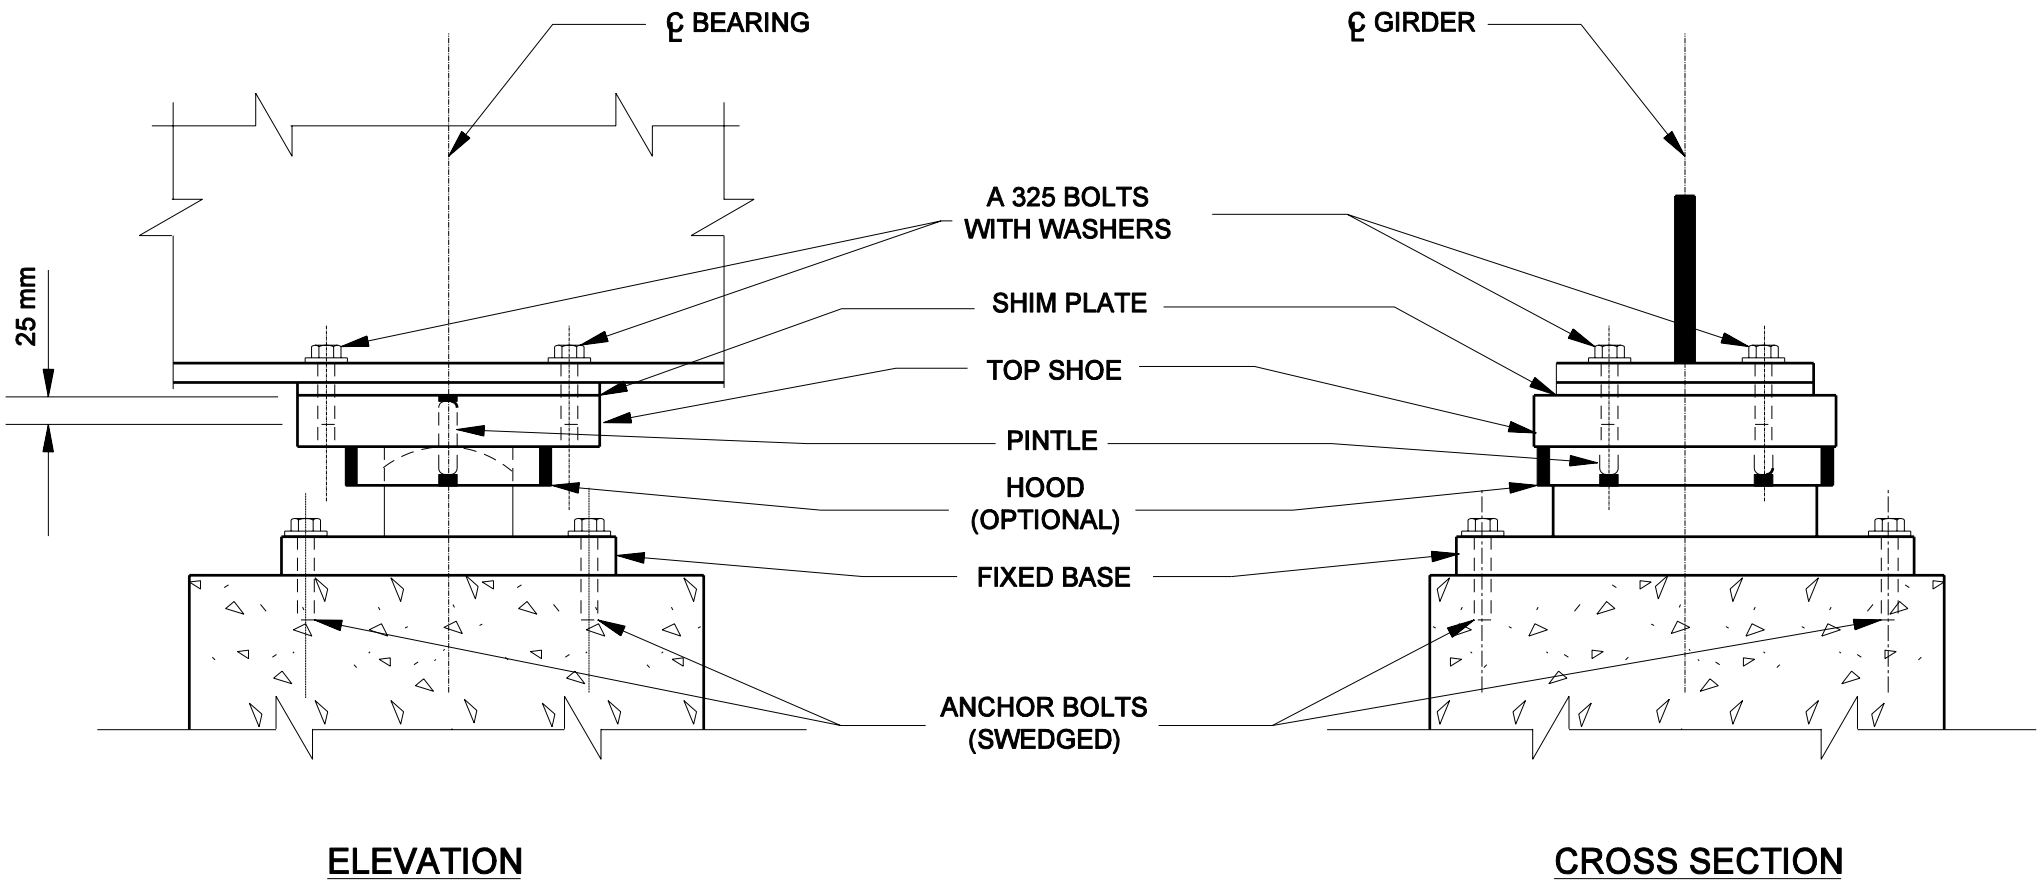

FIXED SHOE ASSEMBLY

Figure 67-4H