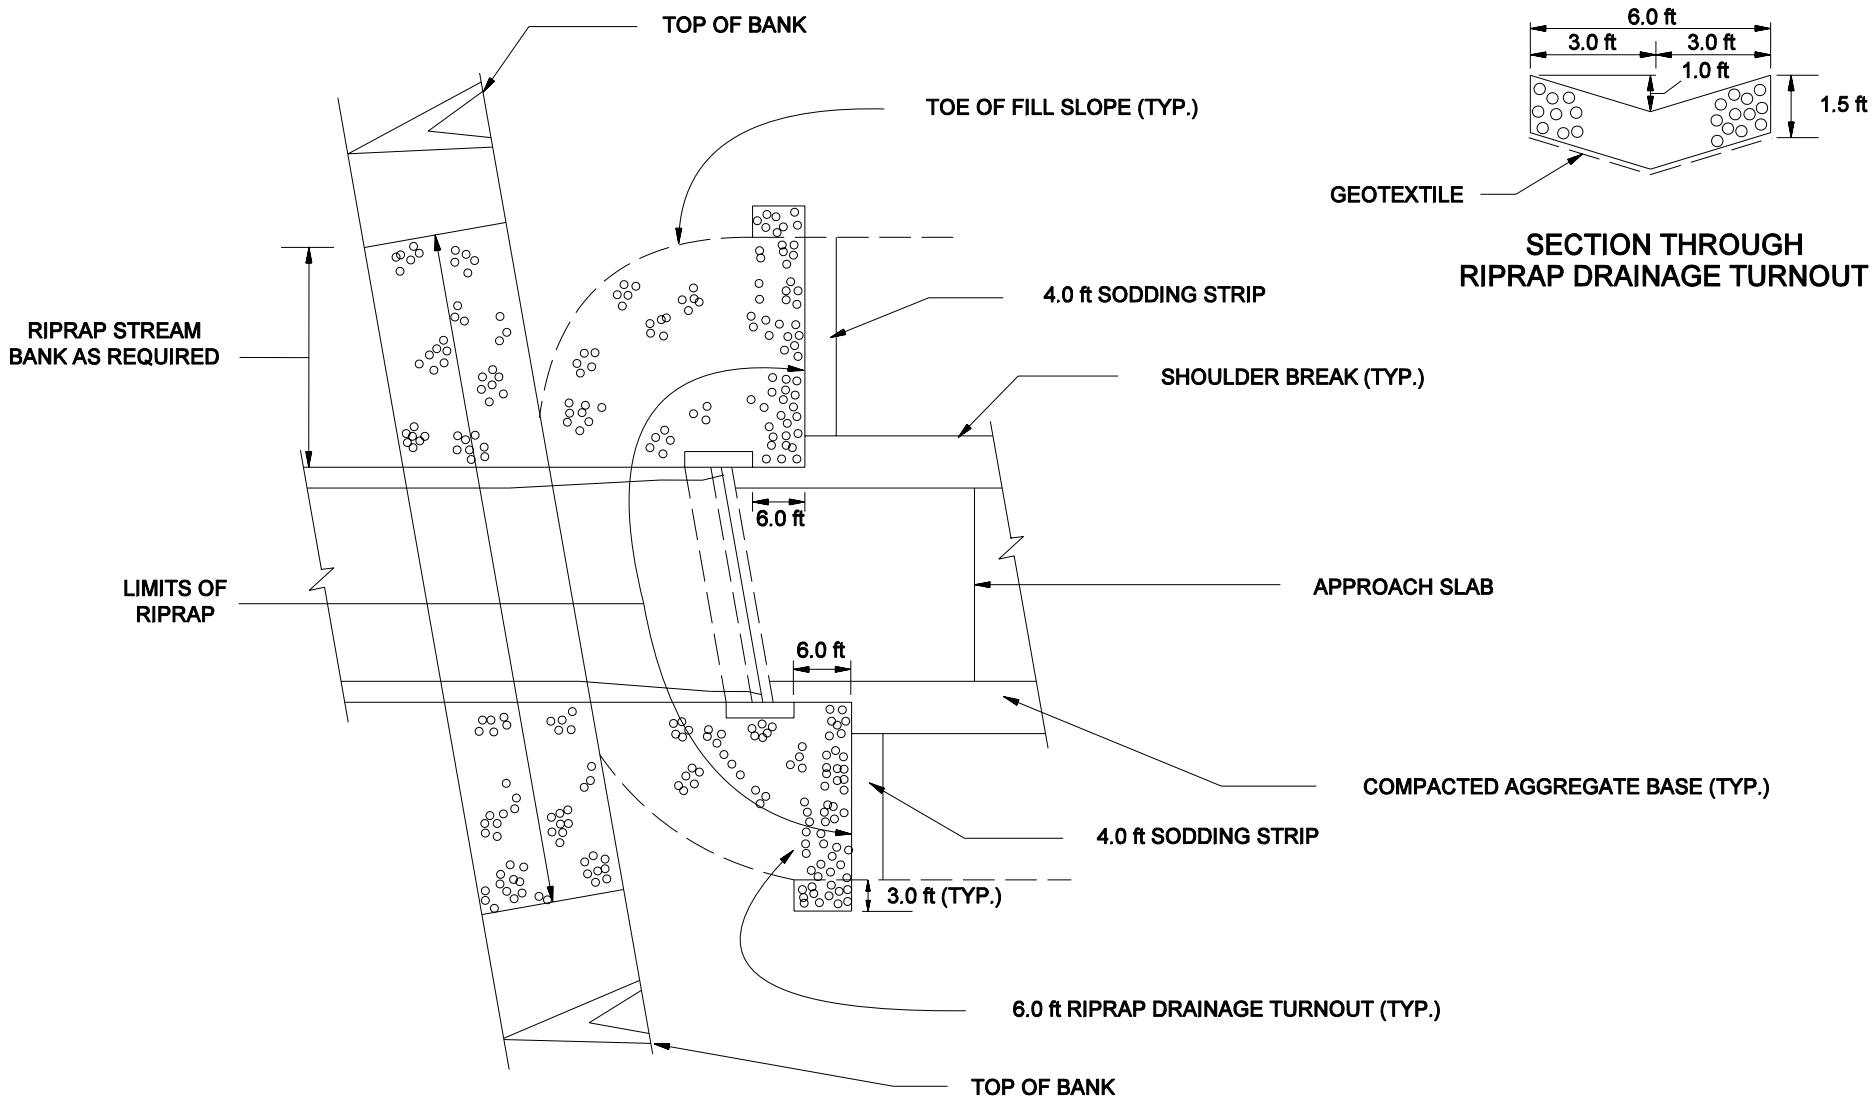


RIPRAP AND SODDING LIMITS WITH BARRIER TRANSITIONS ON BRIDGE

Figure 17-4I