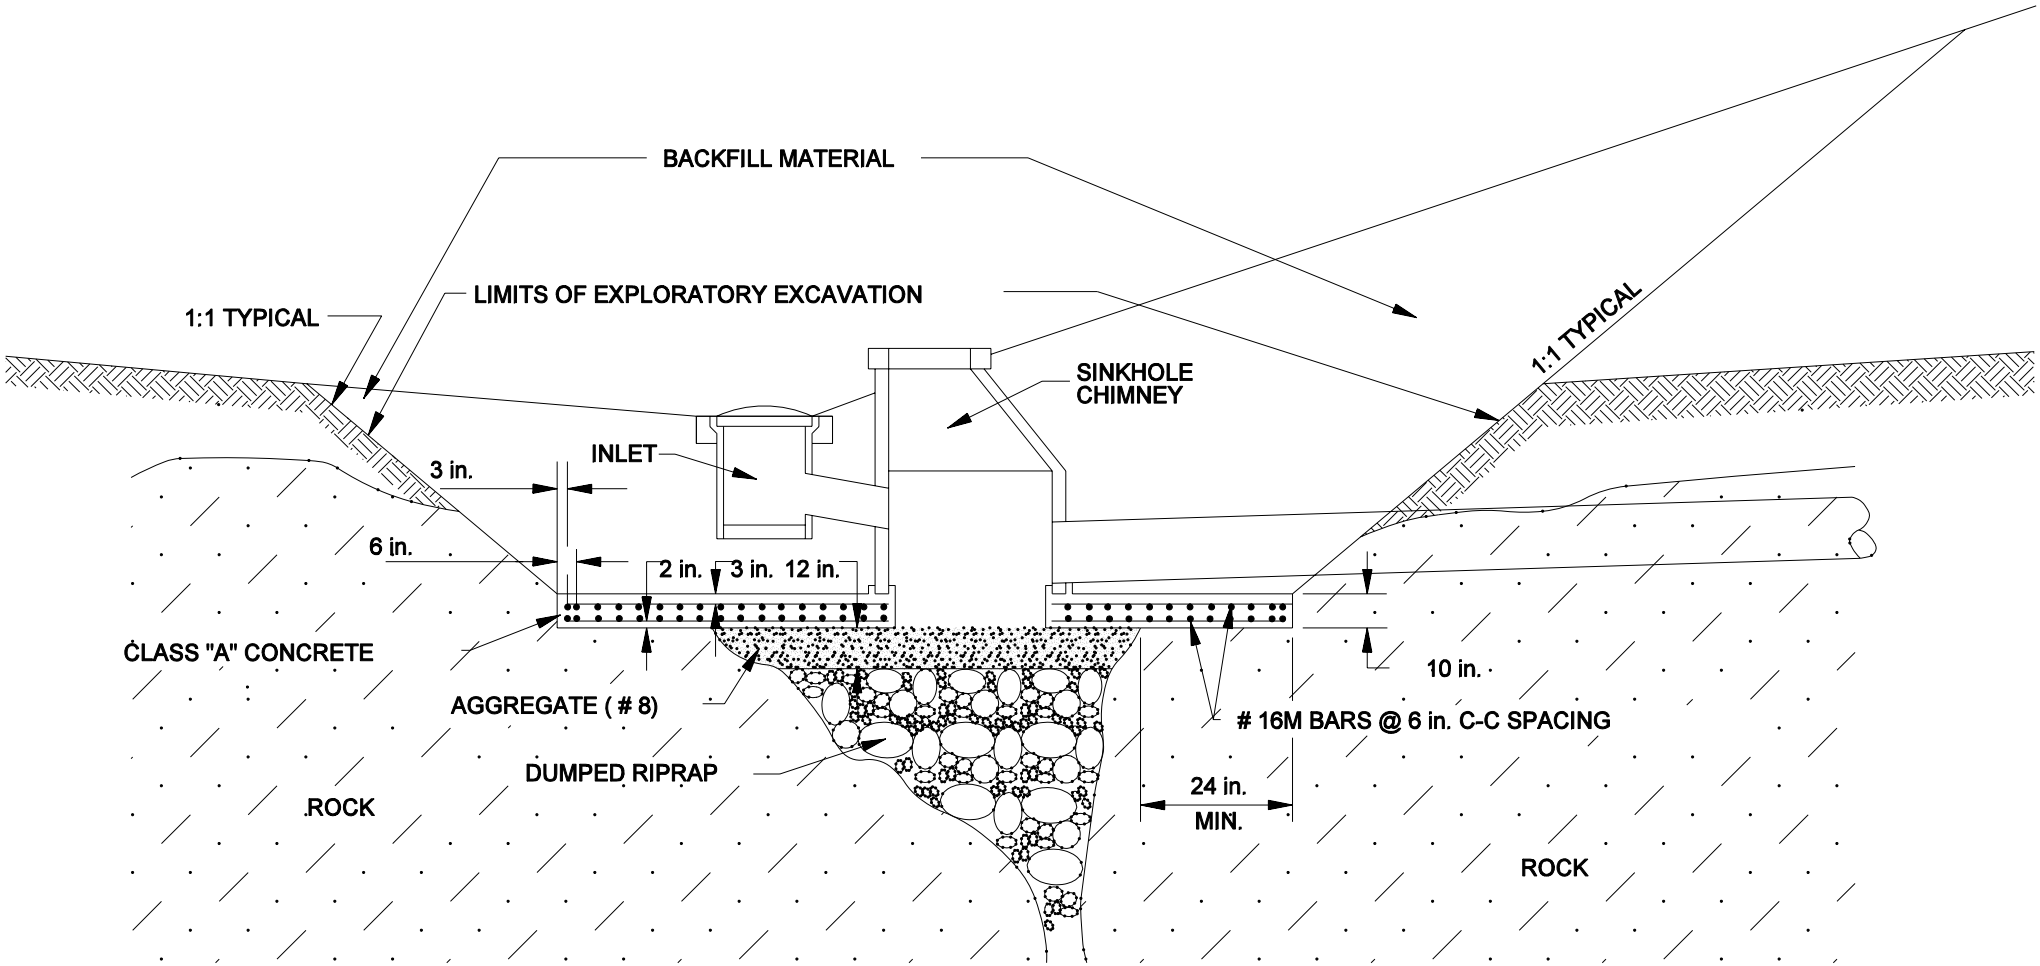

TYPICAL SINK HOLE CAP WITH CHIMNEY

Figure 18-2D