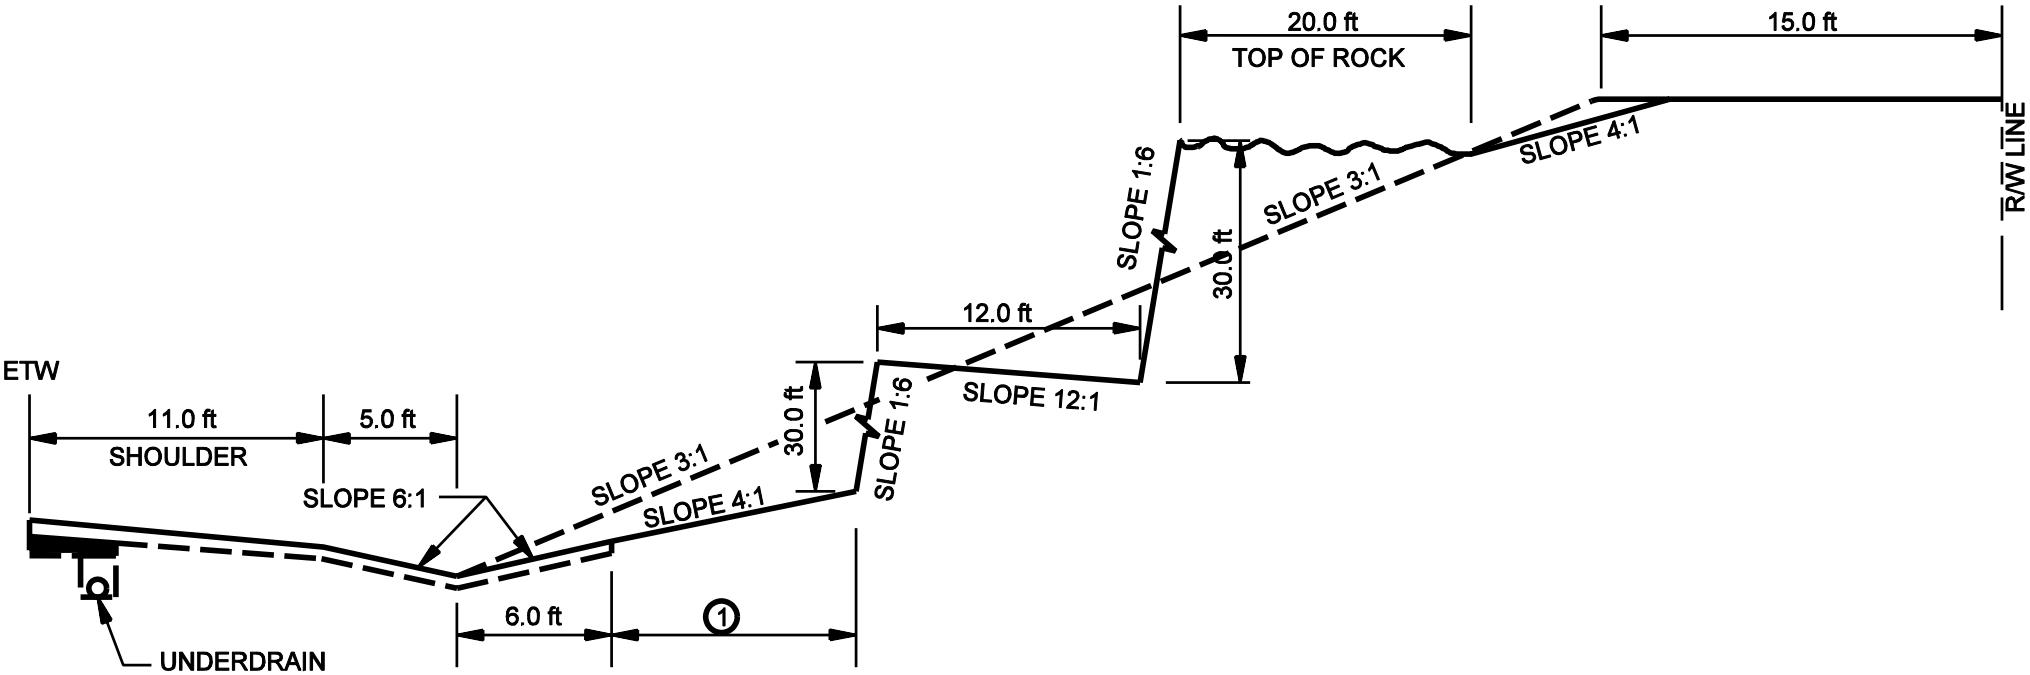

① See Chapter Fourty-nine for the applicable clear zone or Chapter Fifty-five for the applicable obstruction-free zone criteria.

TYPICAL ROCK CUT BENCHING
(≤ 10.0 ft)

Figure 18-2G