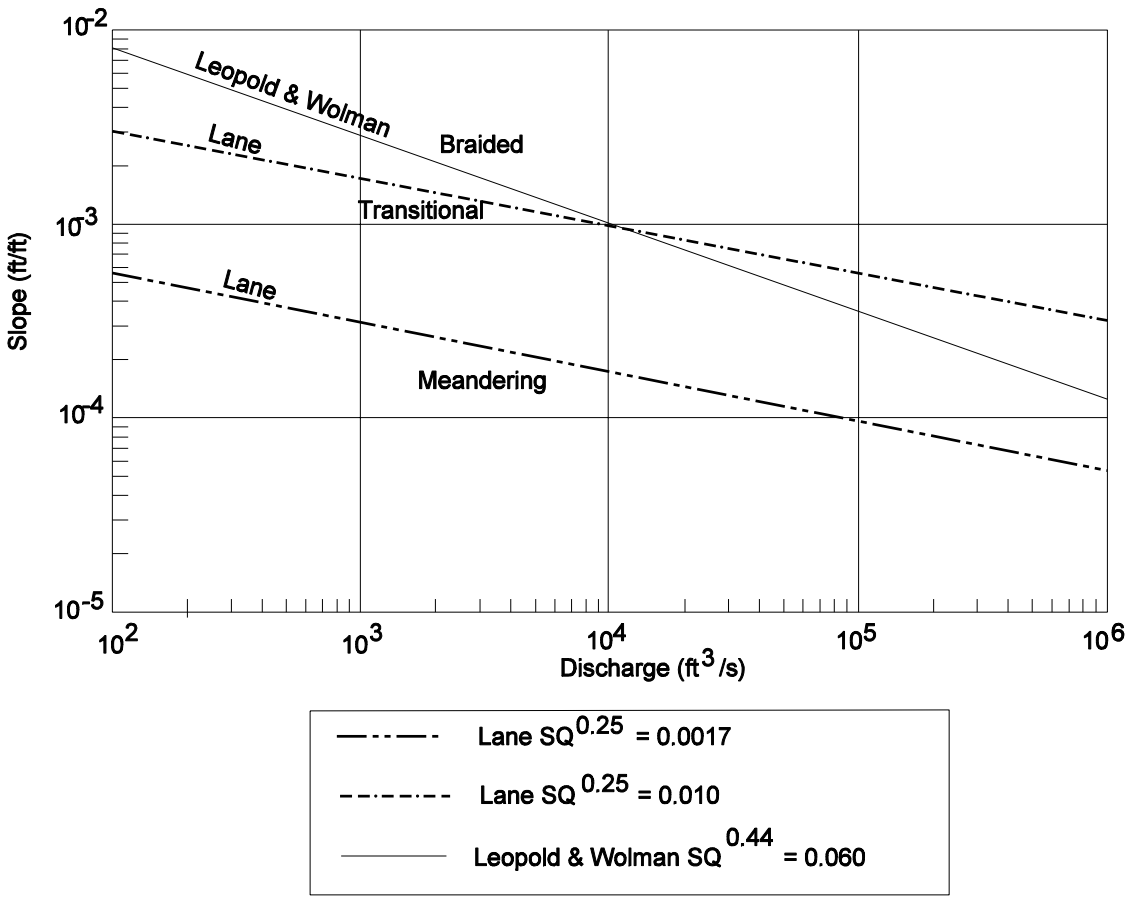

SLOPE-DISCHARGE FOR BRAIDING OR MEANDERING BED STREAMS

Figure 30-7D