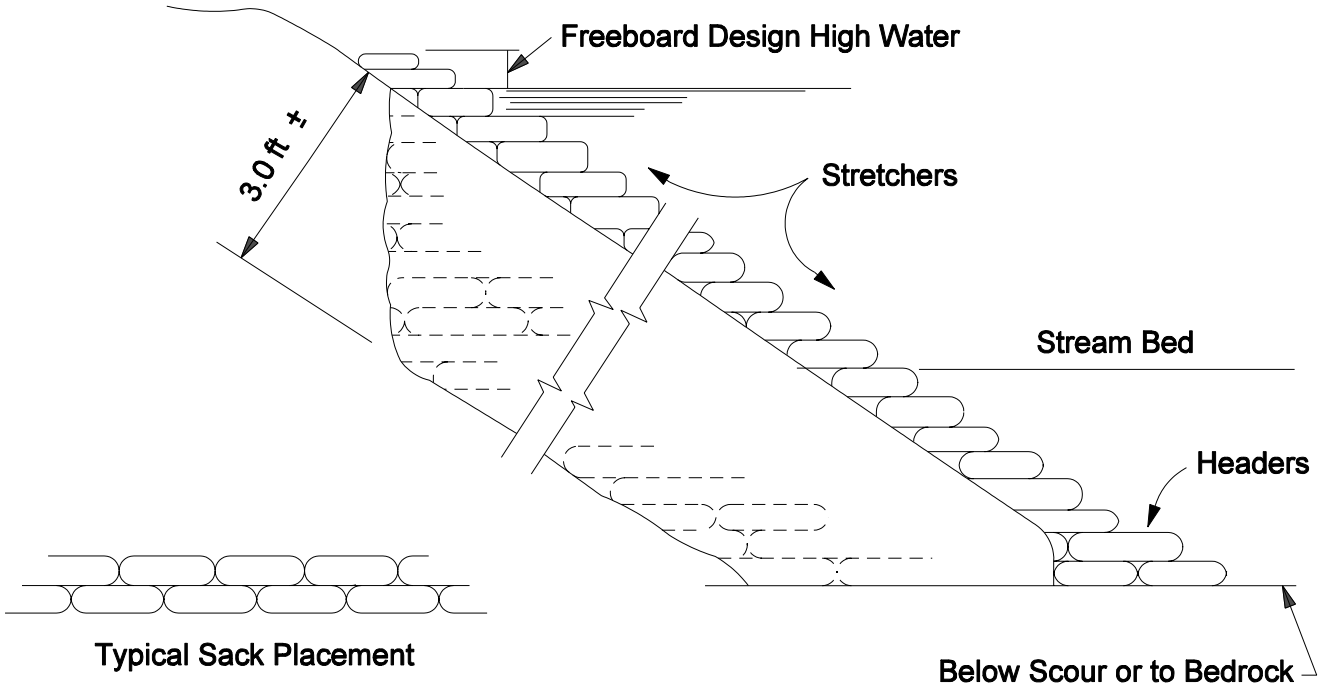

SECTION
1.5H:1V Slope or Steeper

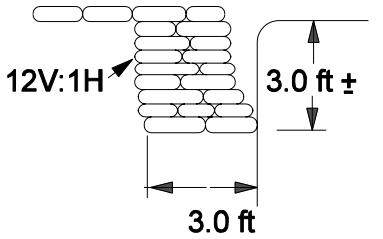

SECTION A-A

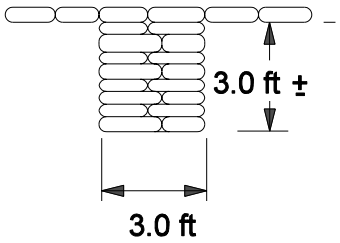

SECTION B-B

Note:Dimensions and details should be modified as required.

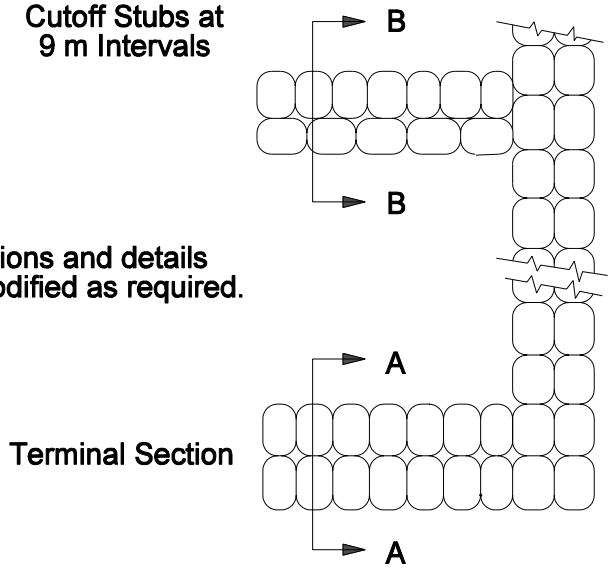

PLAN
BOTTOM COURSE

DETAILS

TYPICAL SECTION AND DETAILS OF SACKED CONCRETE SLOPE PROTECTION

Figure 38-6SS