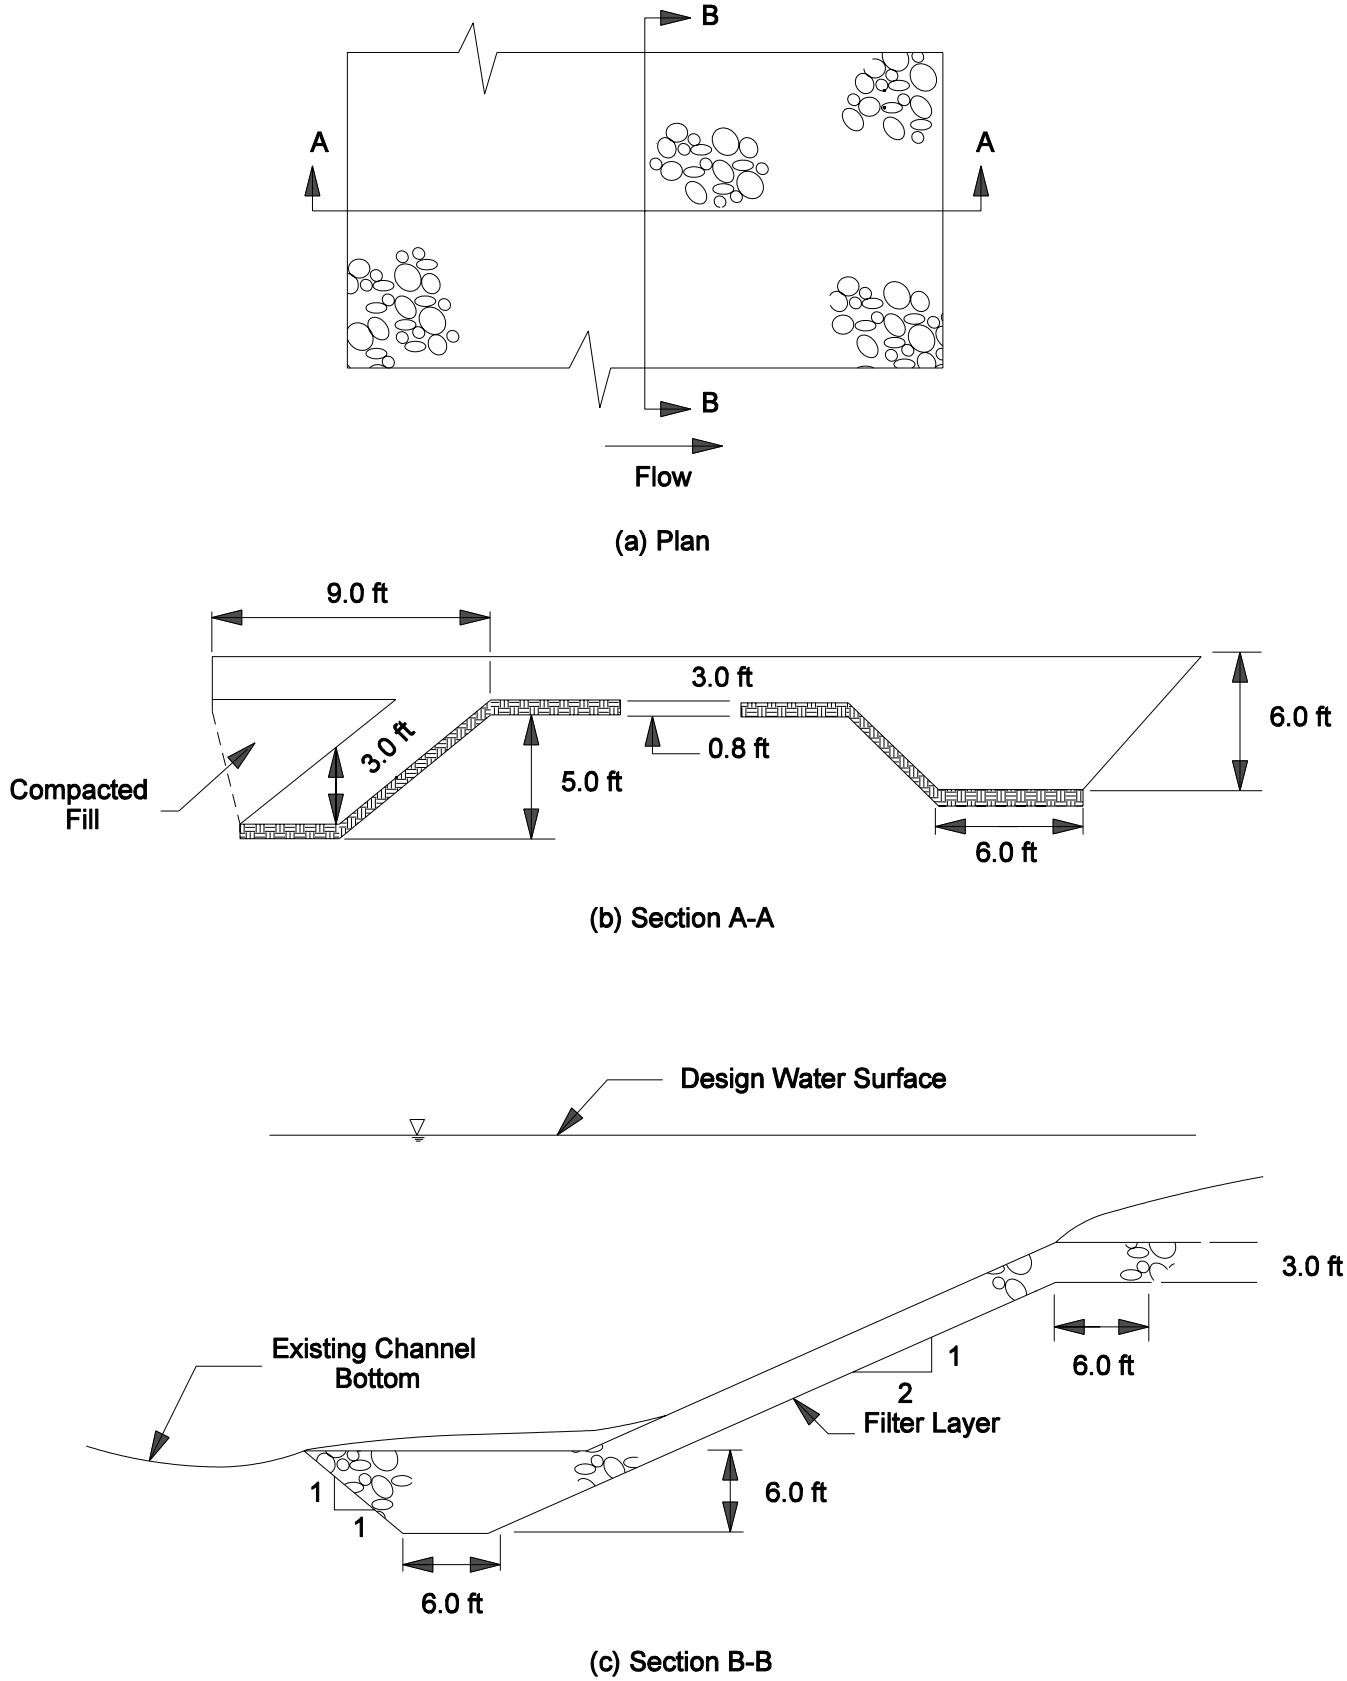

TOE AND FLANK DETAILS
(Example 2)

Figure 38-6W