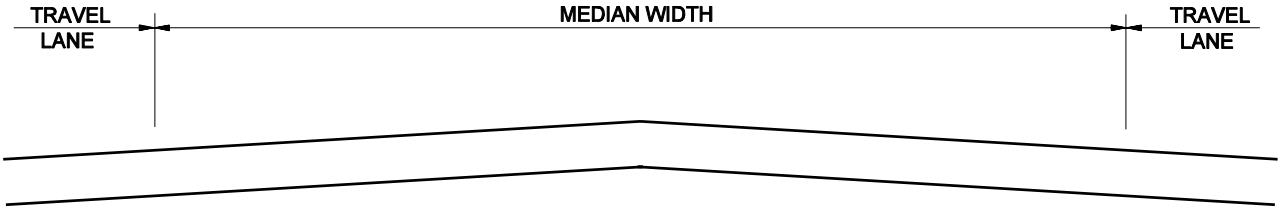

FLUSH MEDIAN

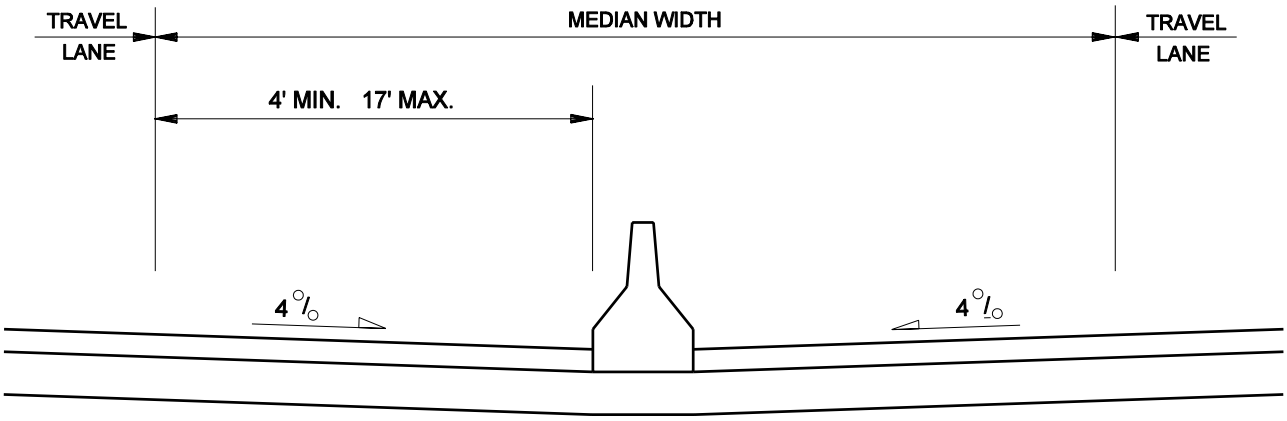

FLUSH MEDIAN
WITH CONCRETE MEDIAN BARRIER

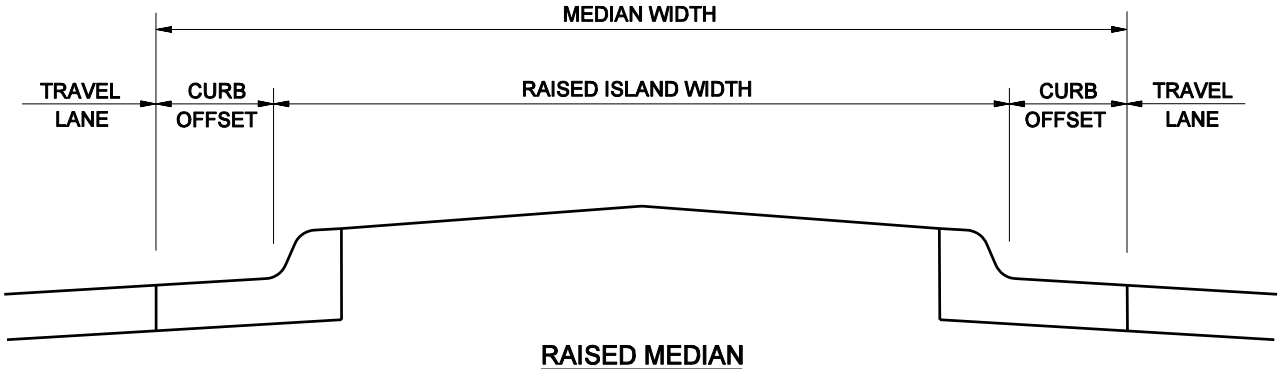

RAISED MEDIAN

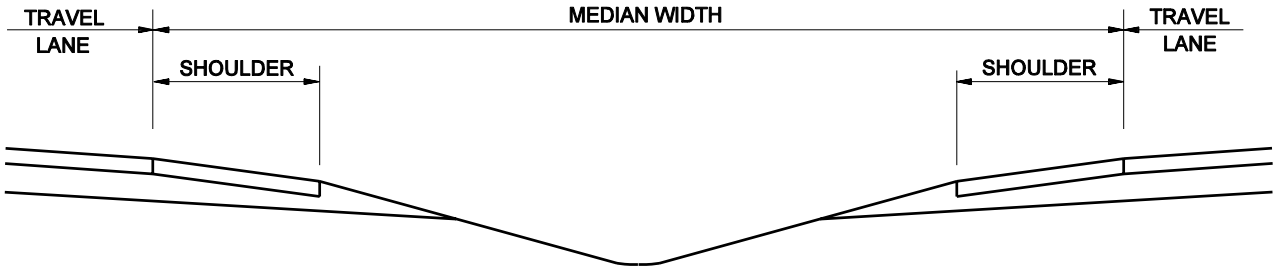

DEPRESSED MEDIAN

MEDIAN WIDTH DEFINITIONS

Figure 45-2A