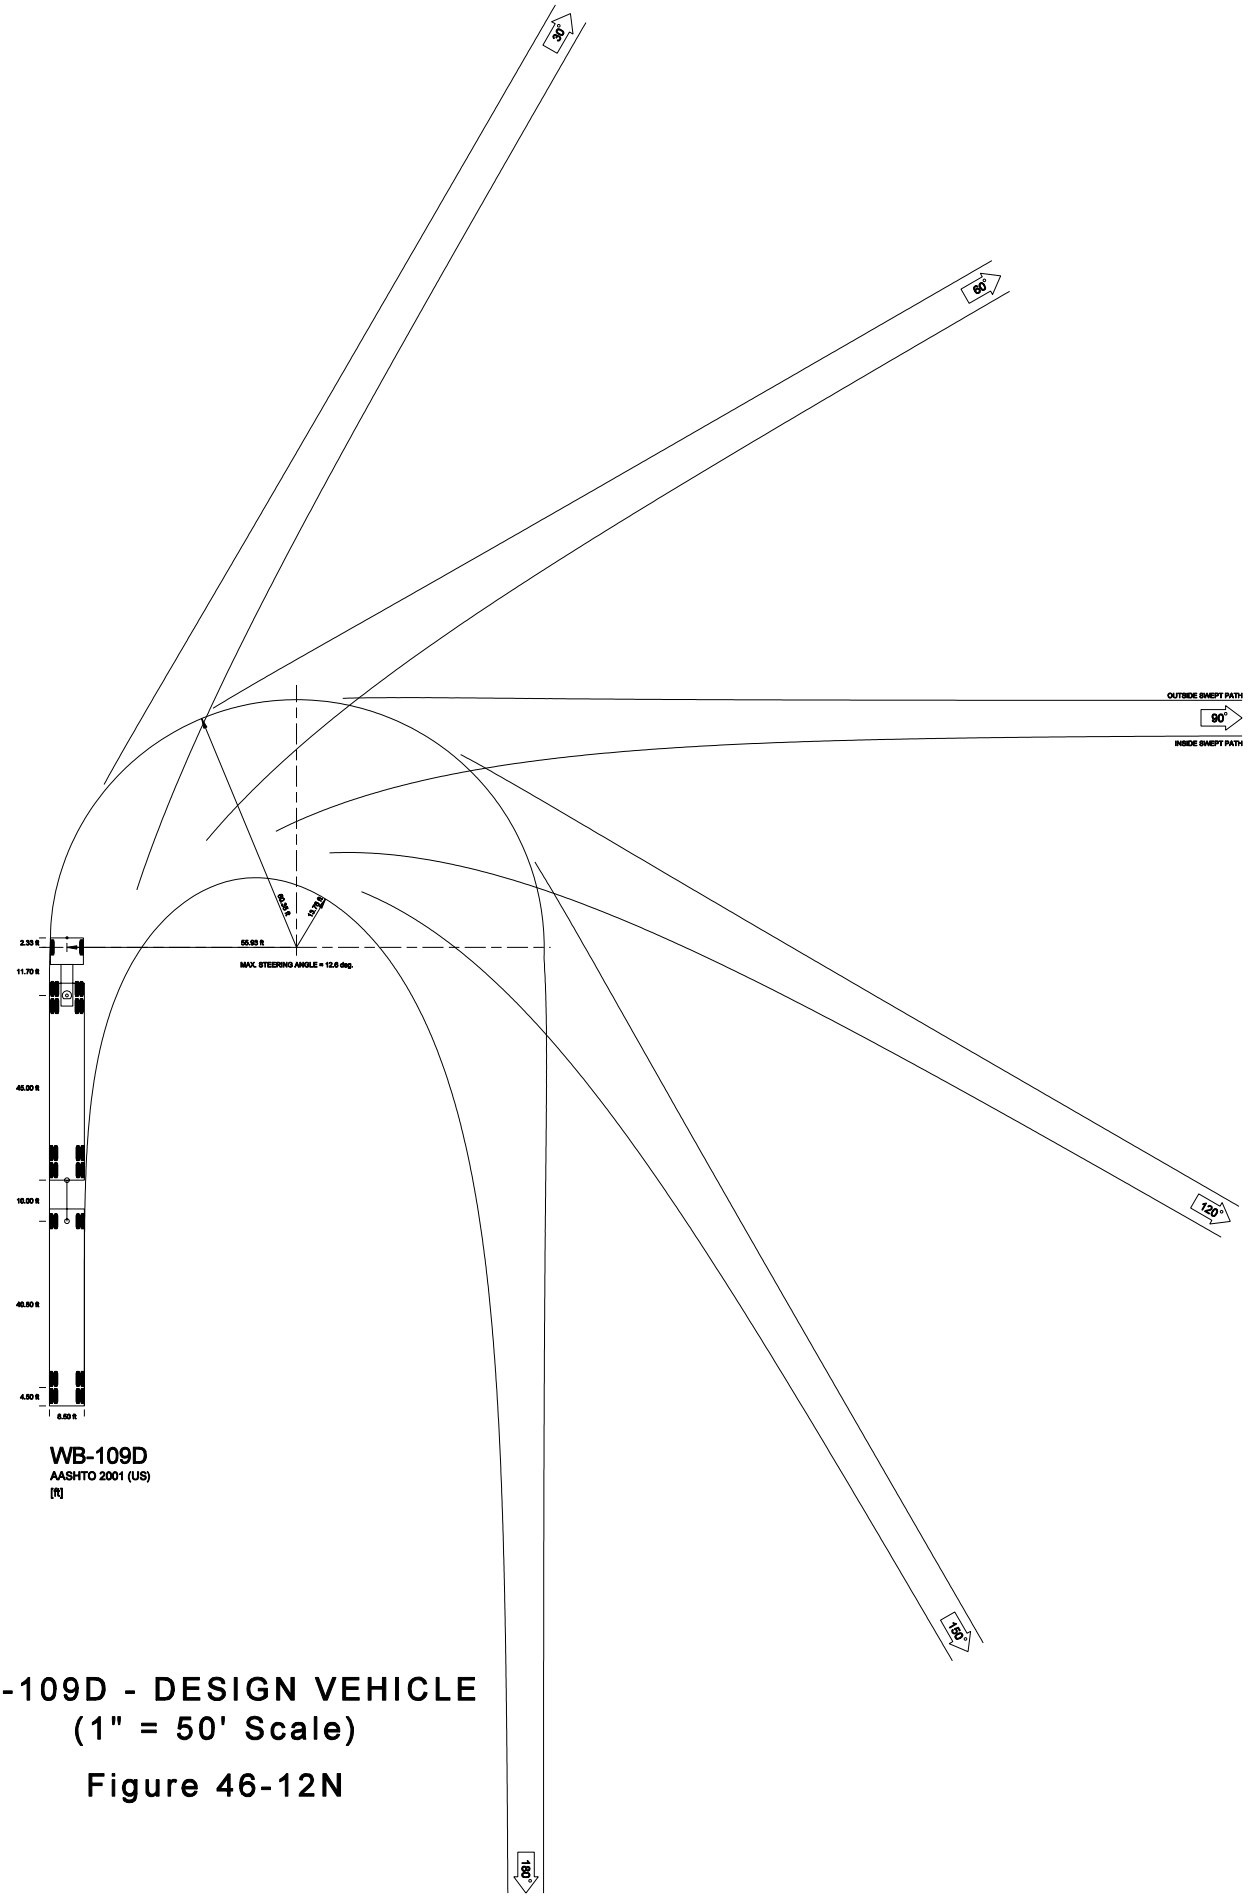

WB-109D - DESIGN VEHICLE
(1" = 50' Scale)

Figure 46-12N