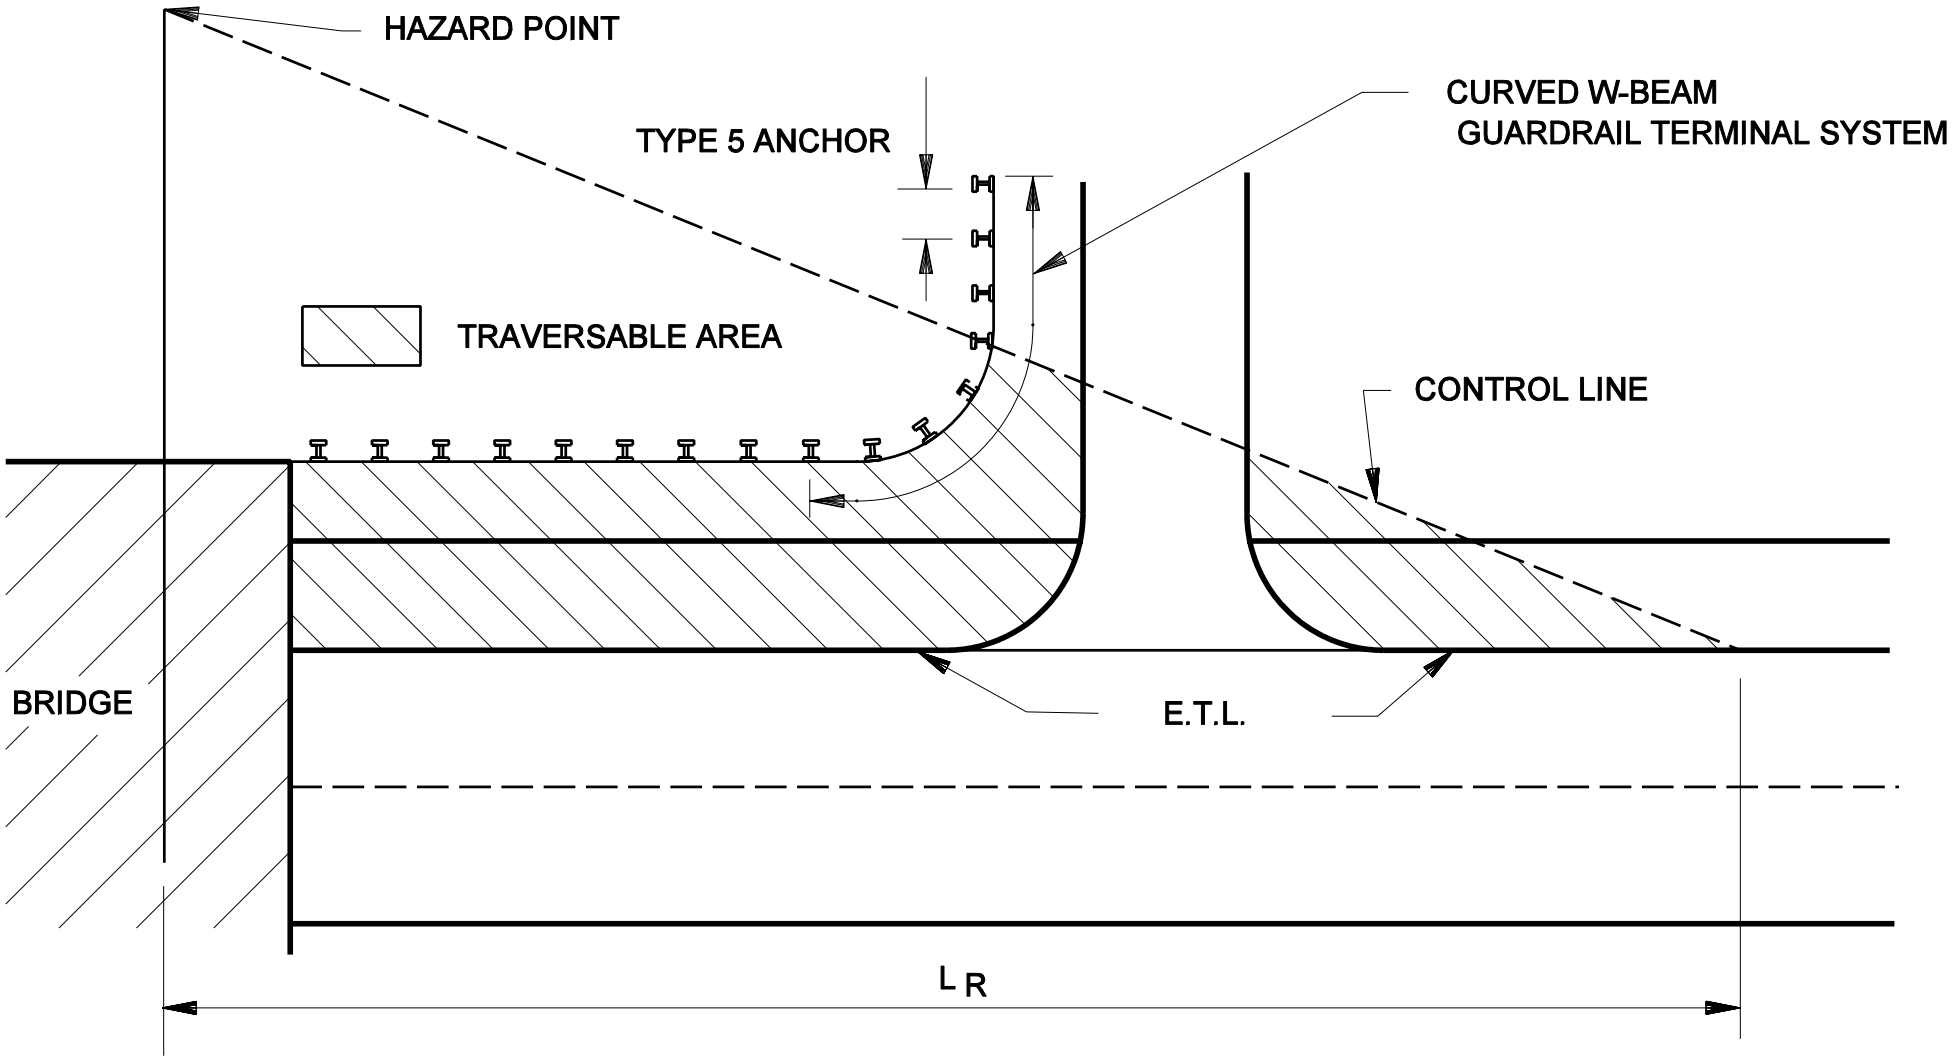

DRIVEWAY APPLICATION
(Beyond the Control Line)

Figure 49-8B