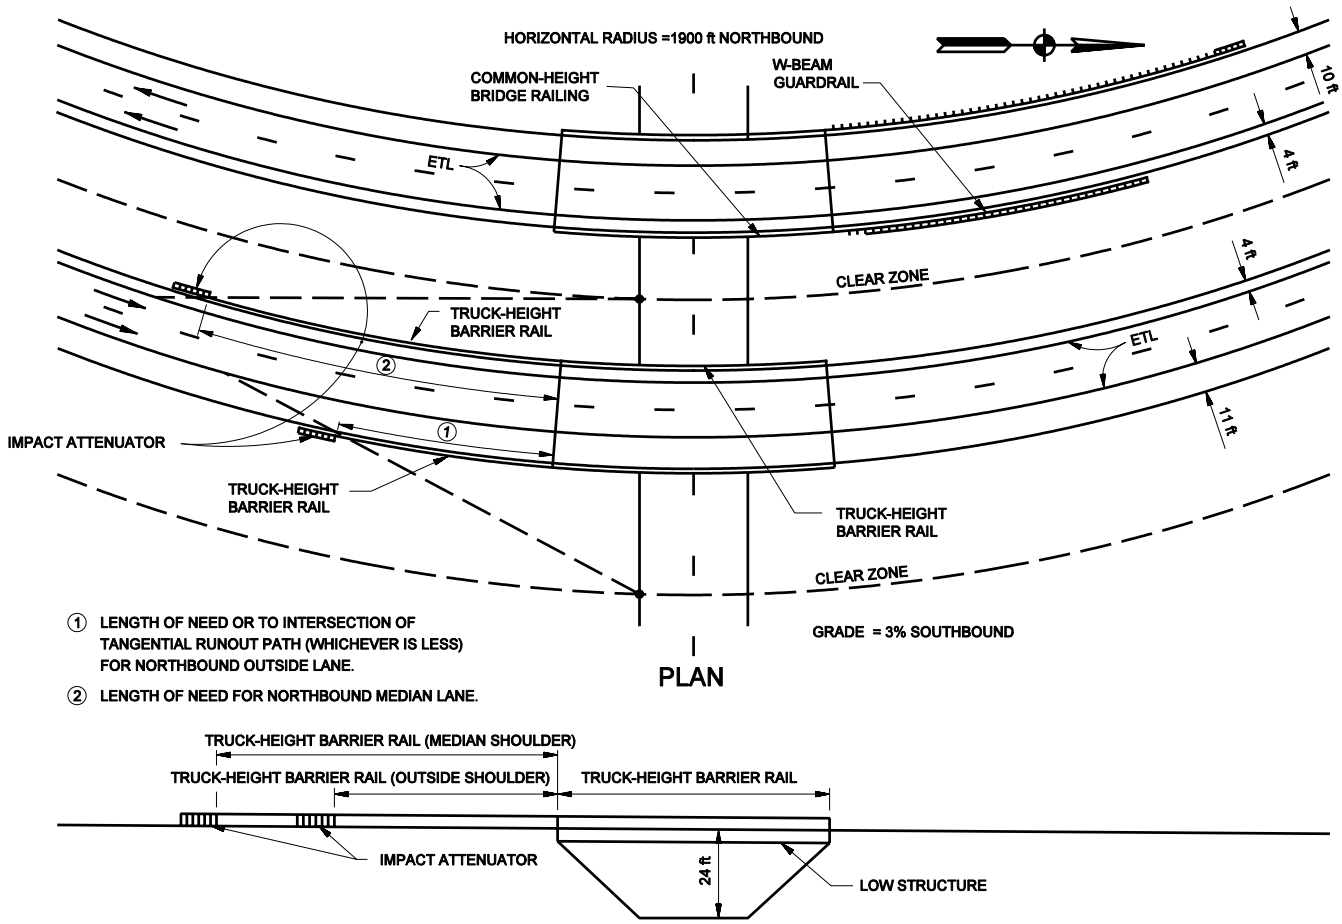

PLAN

ELEVATION - NORTHBOUND LANES

Example 49-9.1

Figure 49-9E