SIGN LENGTH	NO. OF LUMINAIRES
UP TO 80 in.	1
80 TO 200 in.	2
200 TO 280 in.	3
280 TO 360 in.	4

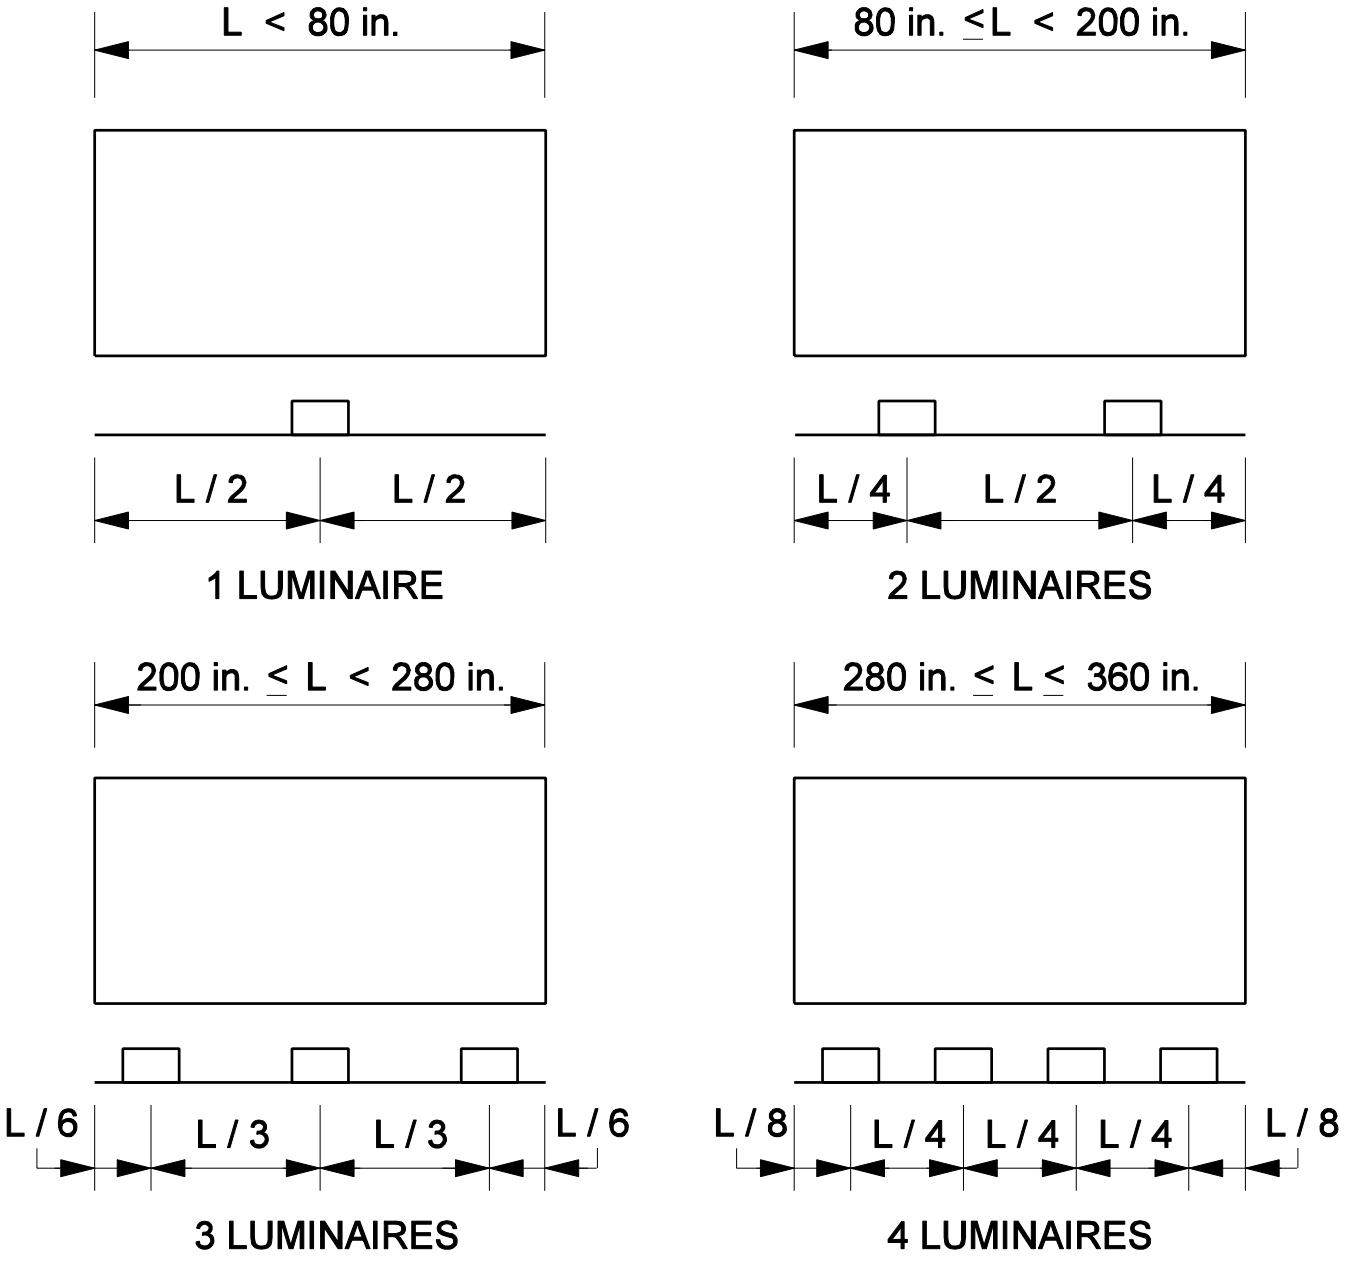

Figure 75 - 2 B 2

LUNIMAIRE HORIZONTAL PLACEMENT DIMENSIONS FOR OVERHEAD SIGNS