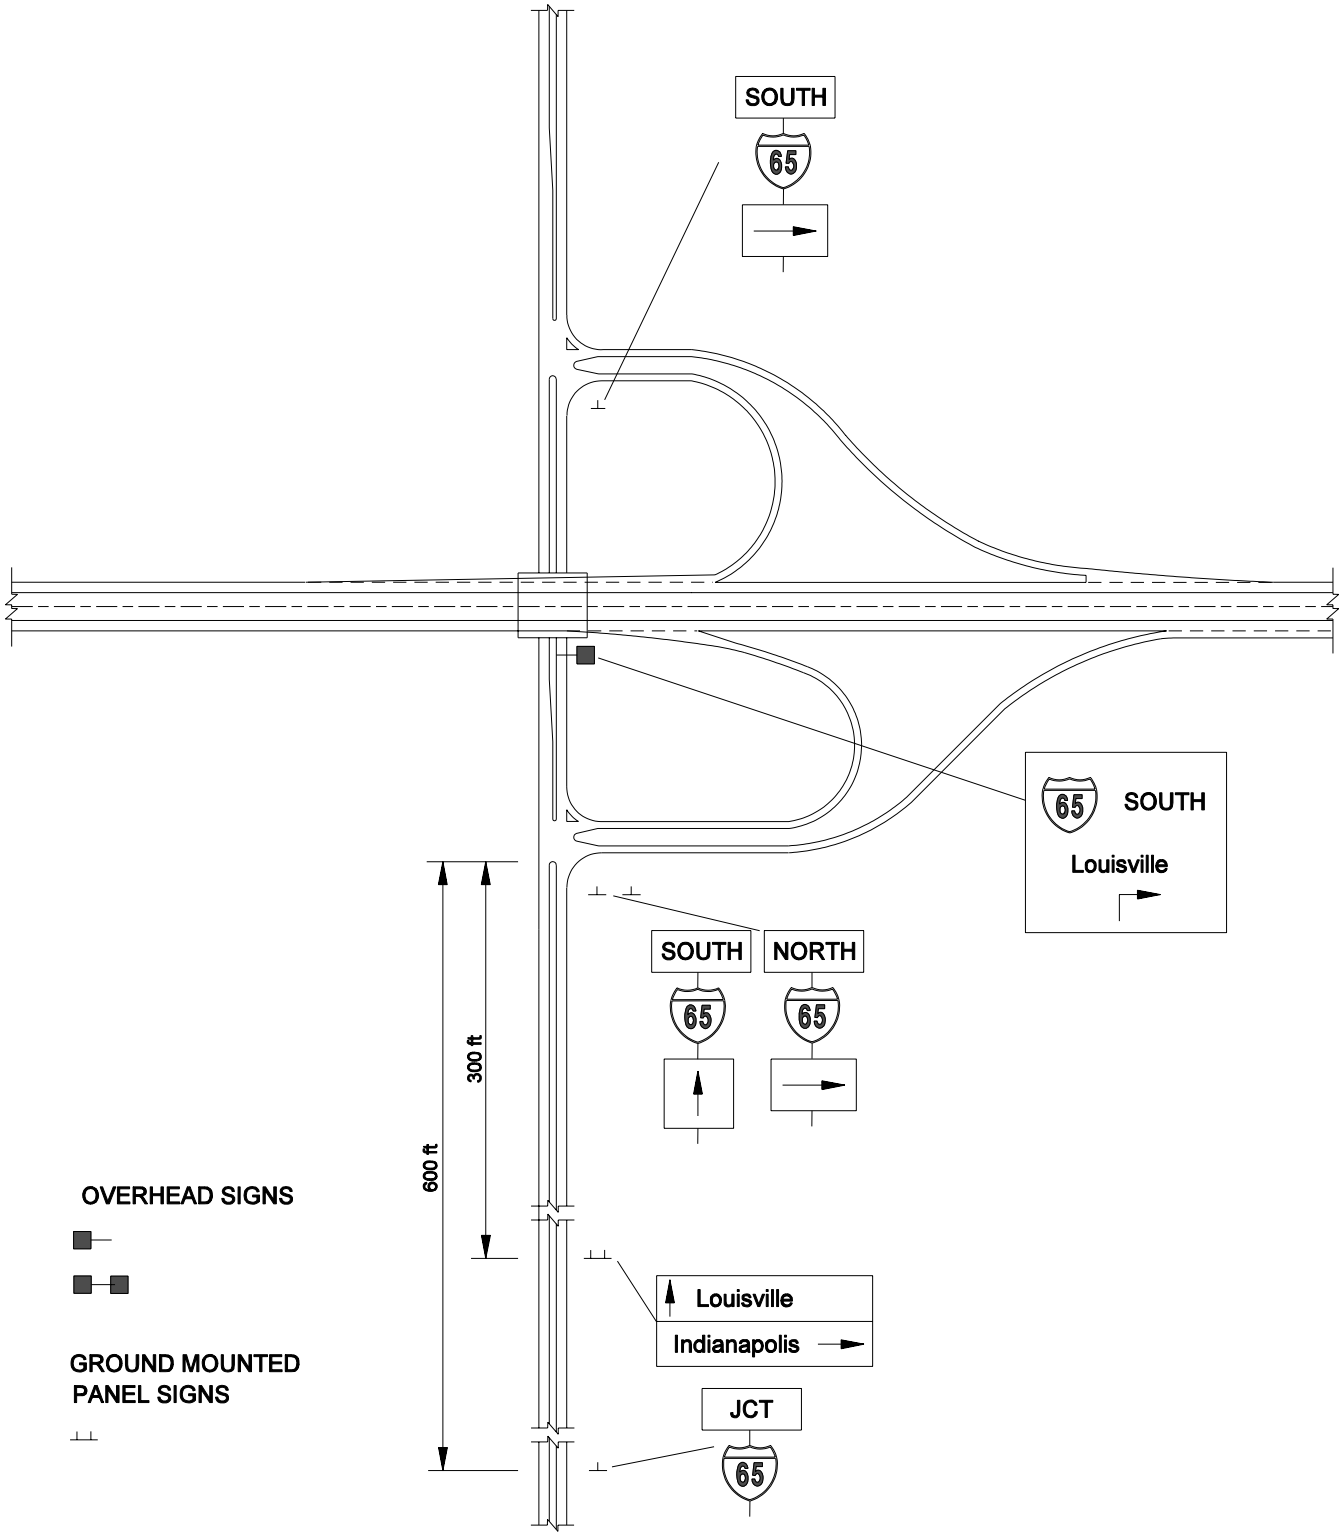

PARTIAL CLOVERLEAF INTERCHANGE SIGNING
(Minor Crossroad Under)

Figure 75-5P