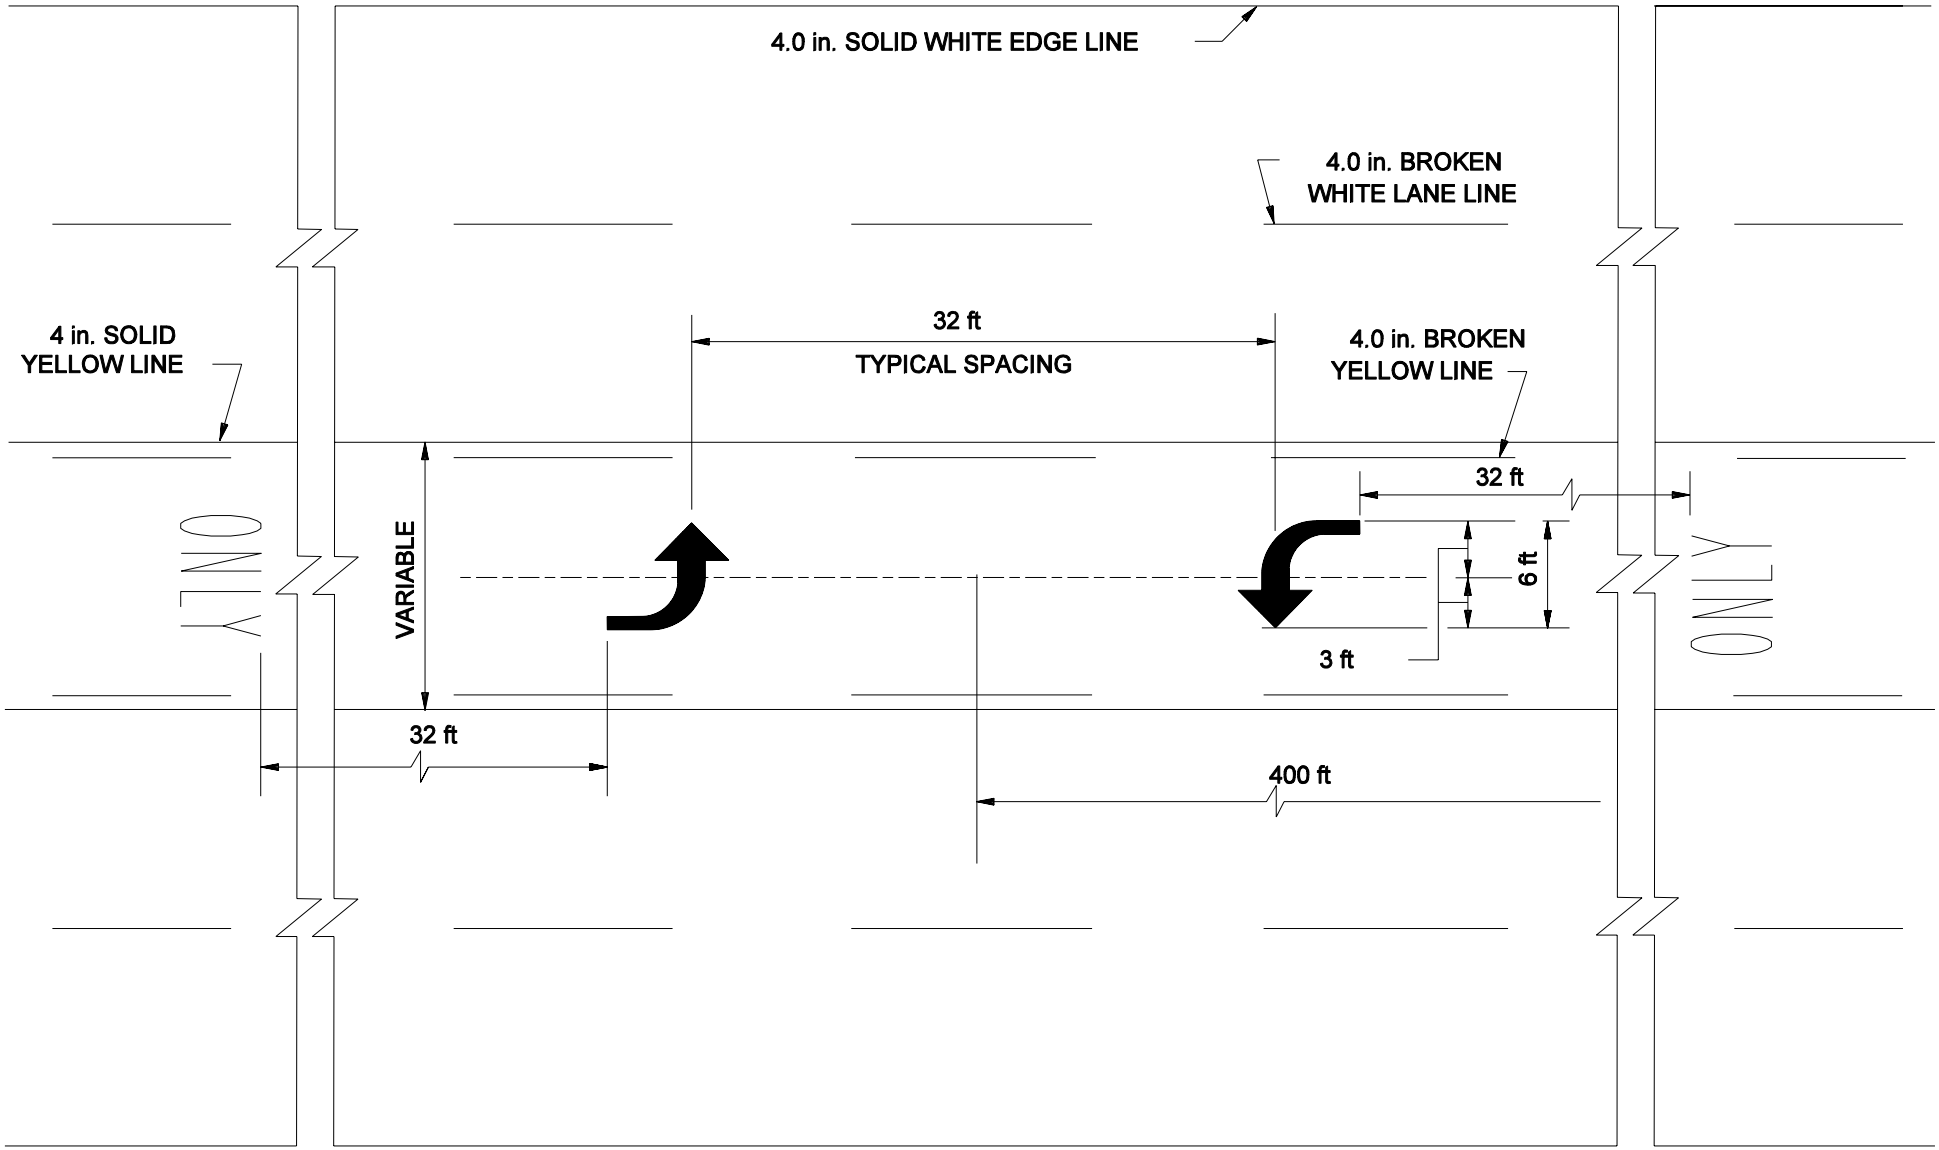

TWO-WAY LEFT-TURN LANE MARKINGS

Figure 76-2U