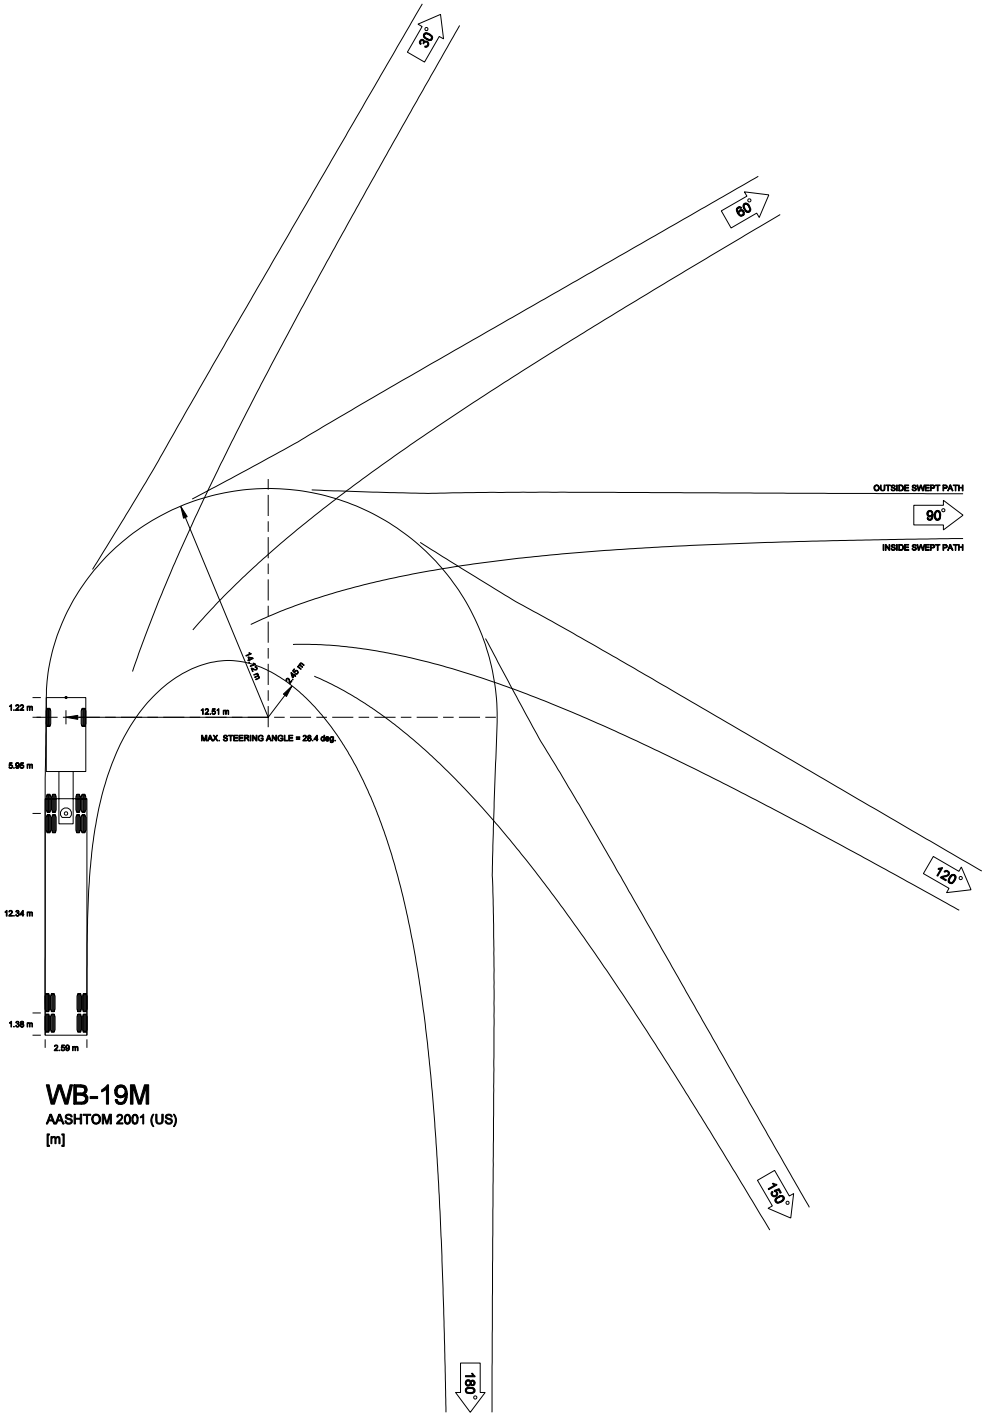

WB-19 - DESIGN VEHICLE
(1:500 Scale)

Figure 46-12J