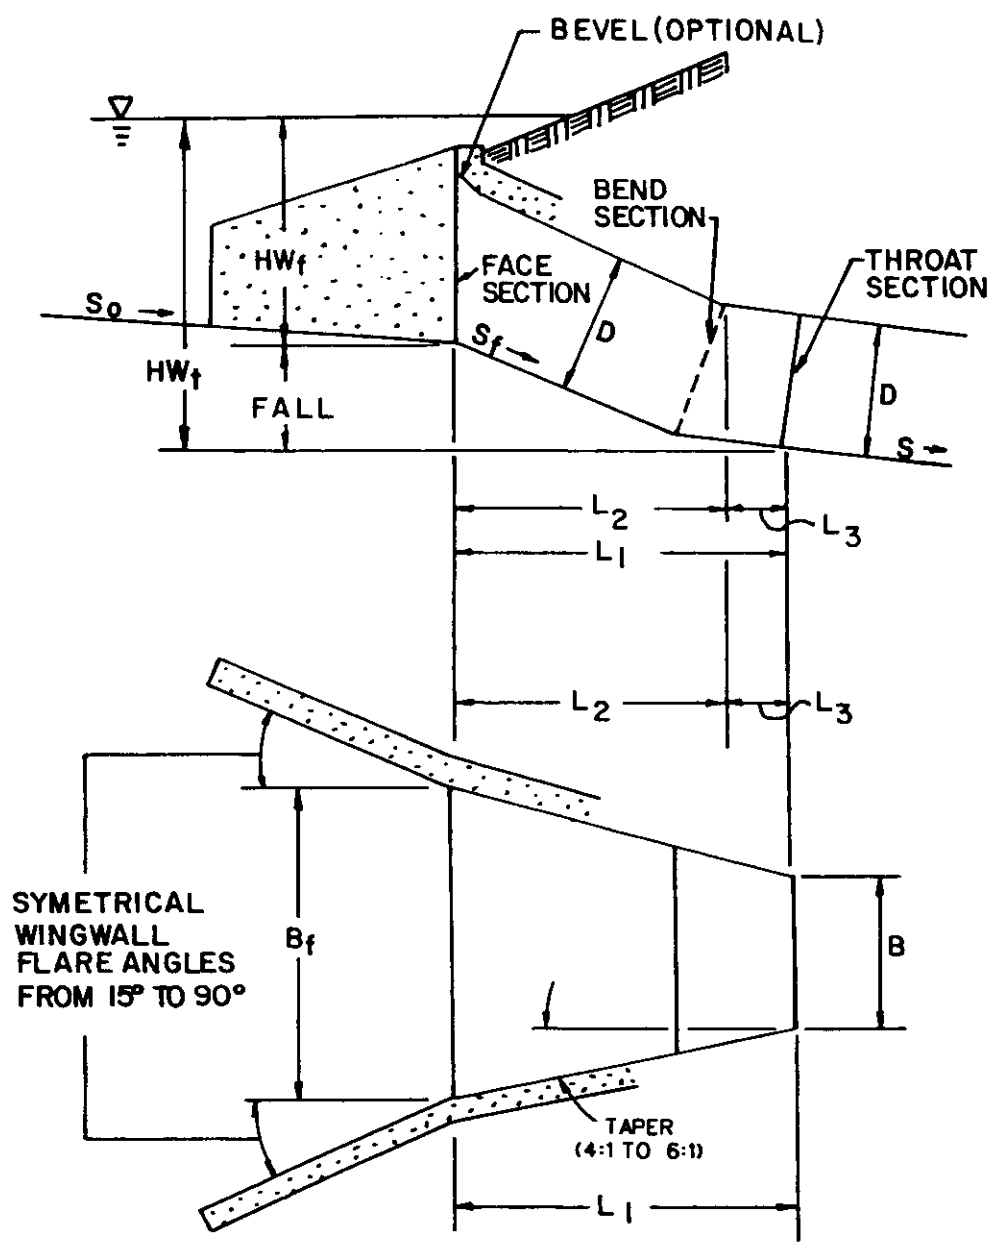

SLOPE-TAPERED END TREATMENT WITH VERTICAL FACE

Figure 31-9C