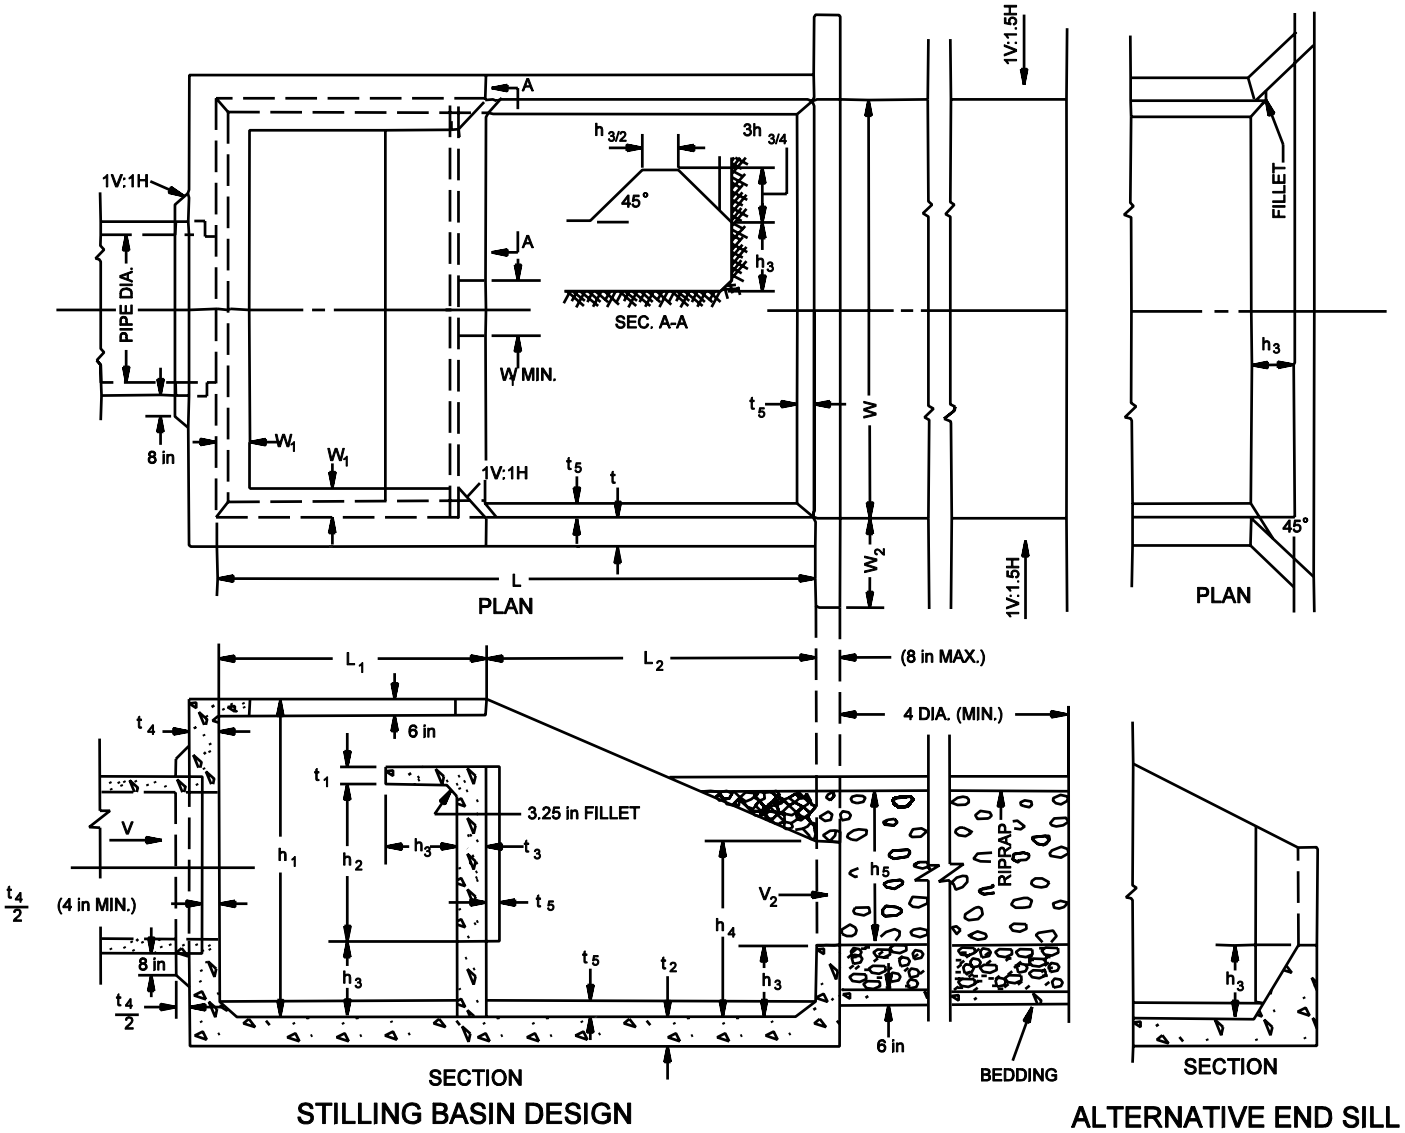

USBR TYPE VI (IMPACT) DISSIPATOR

Figure 34-9A