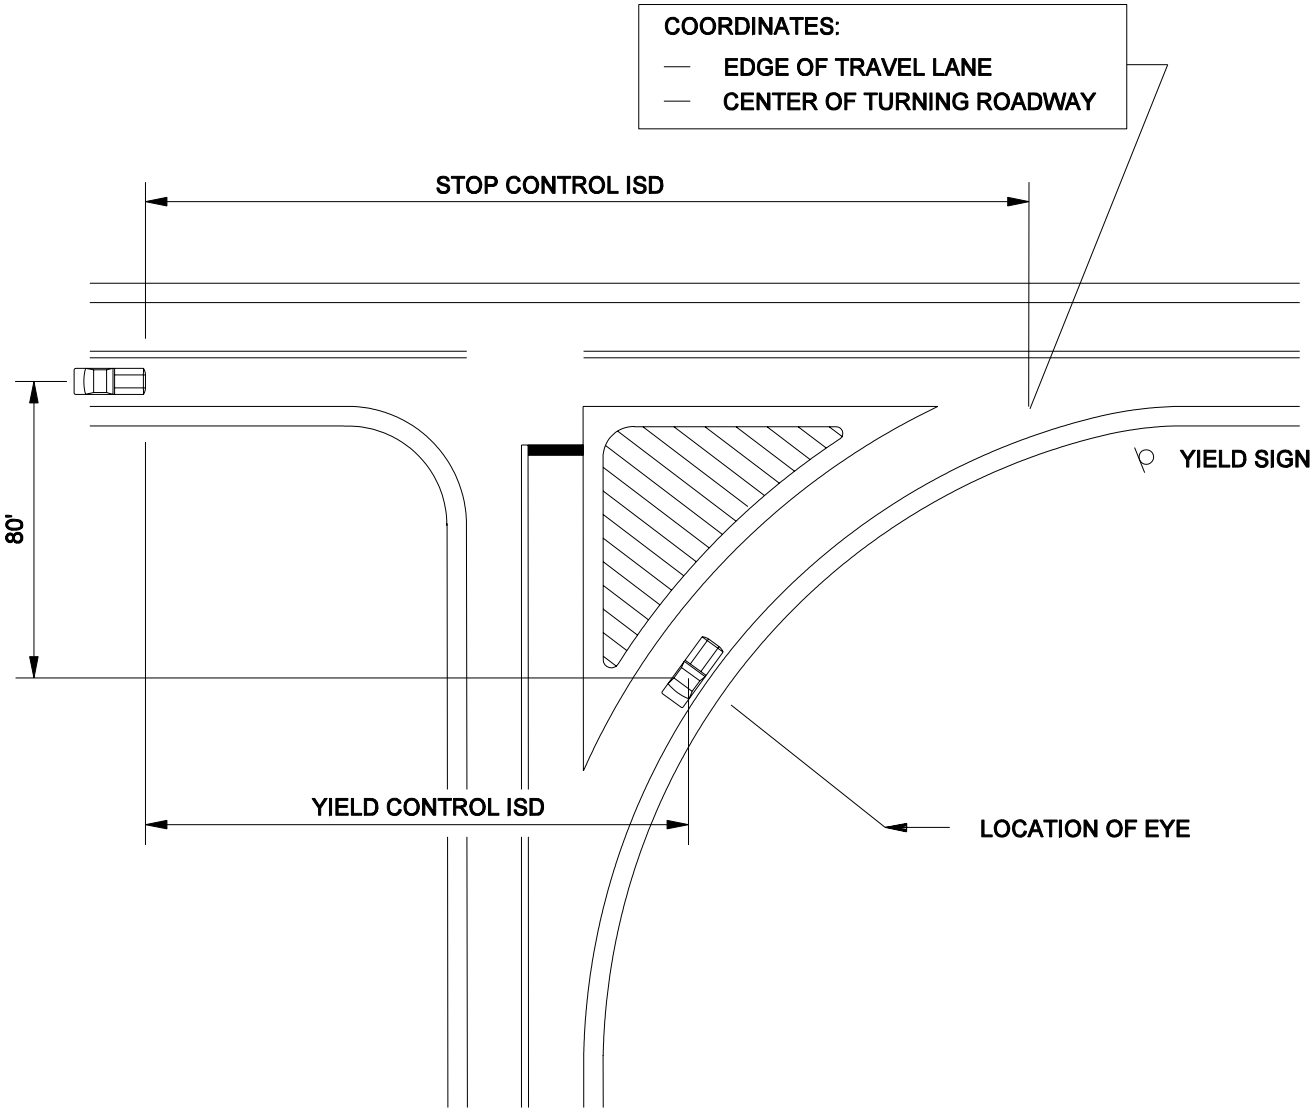

INTERSECTION SIGHT DISTANCE FOR TURNING ROADWAYS

Figure 46-10E