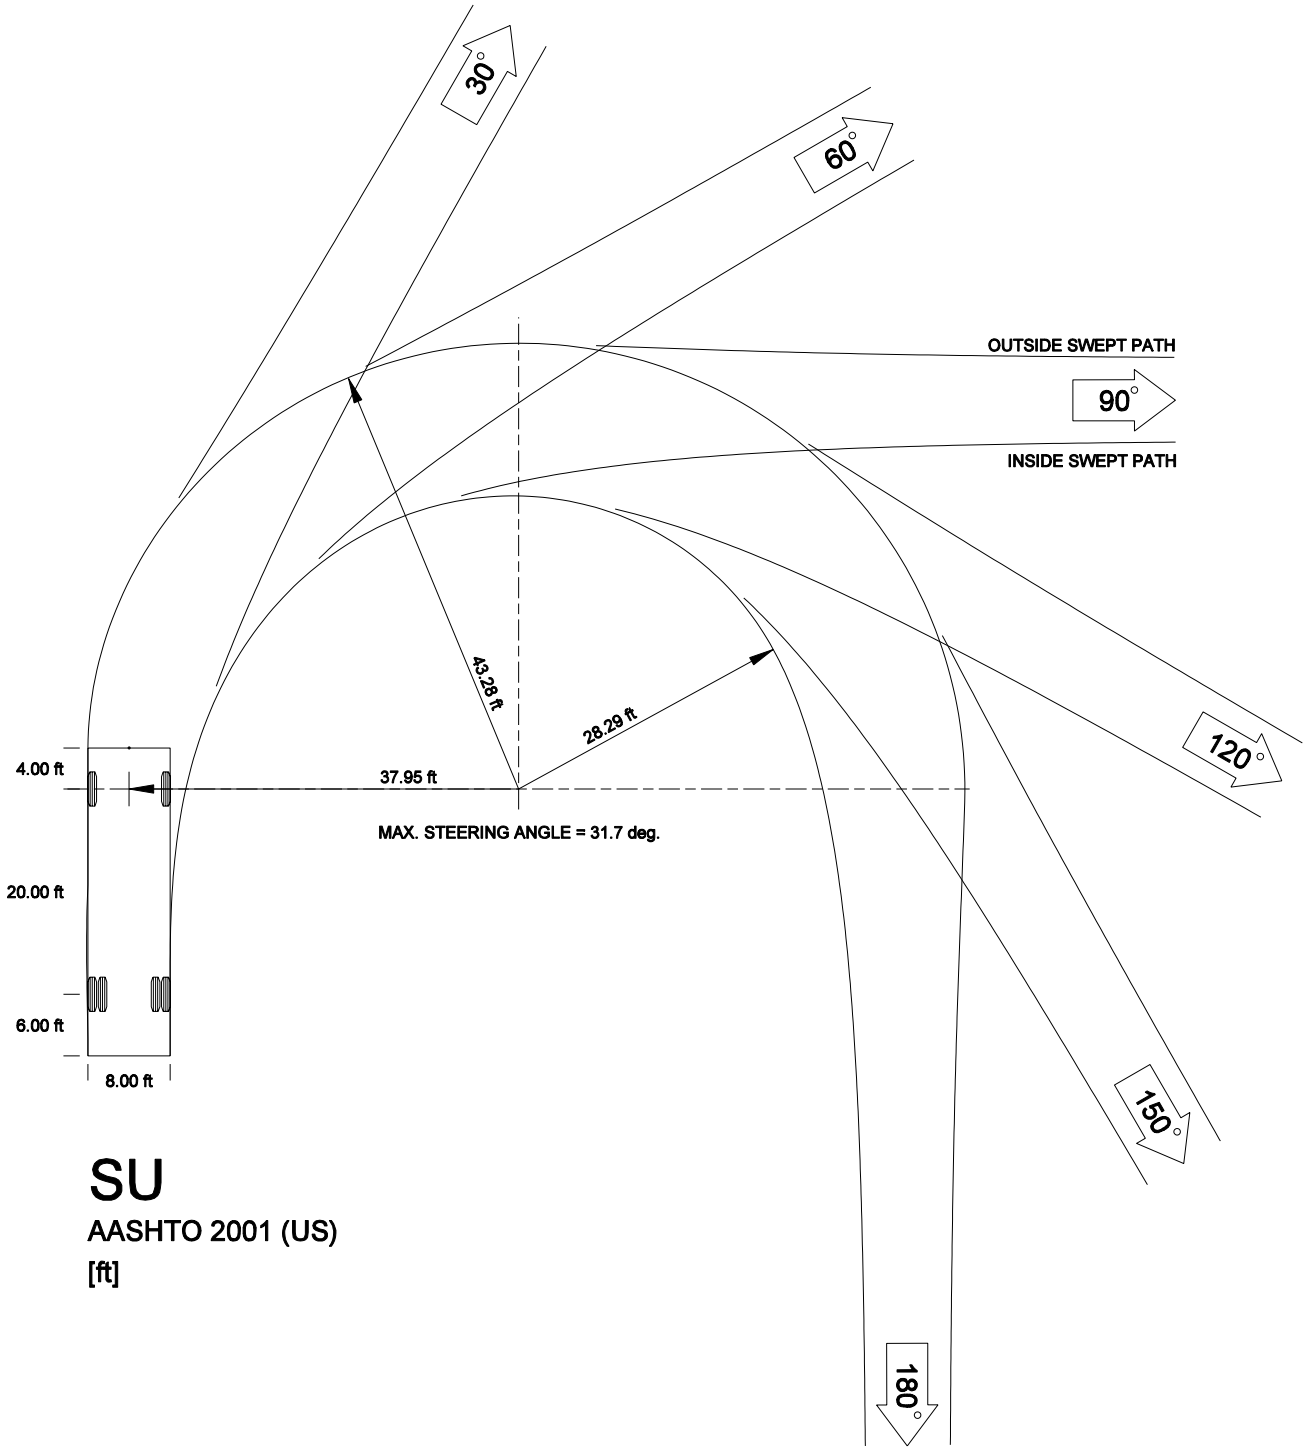

SU - DESIGN VEHICLE
(1" = 20' Scale)

Figure 46-12C