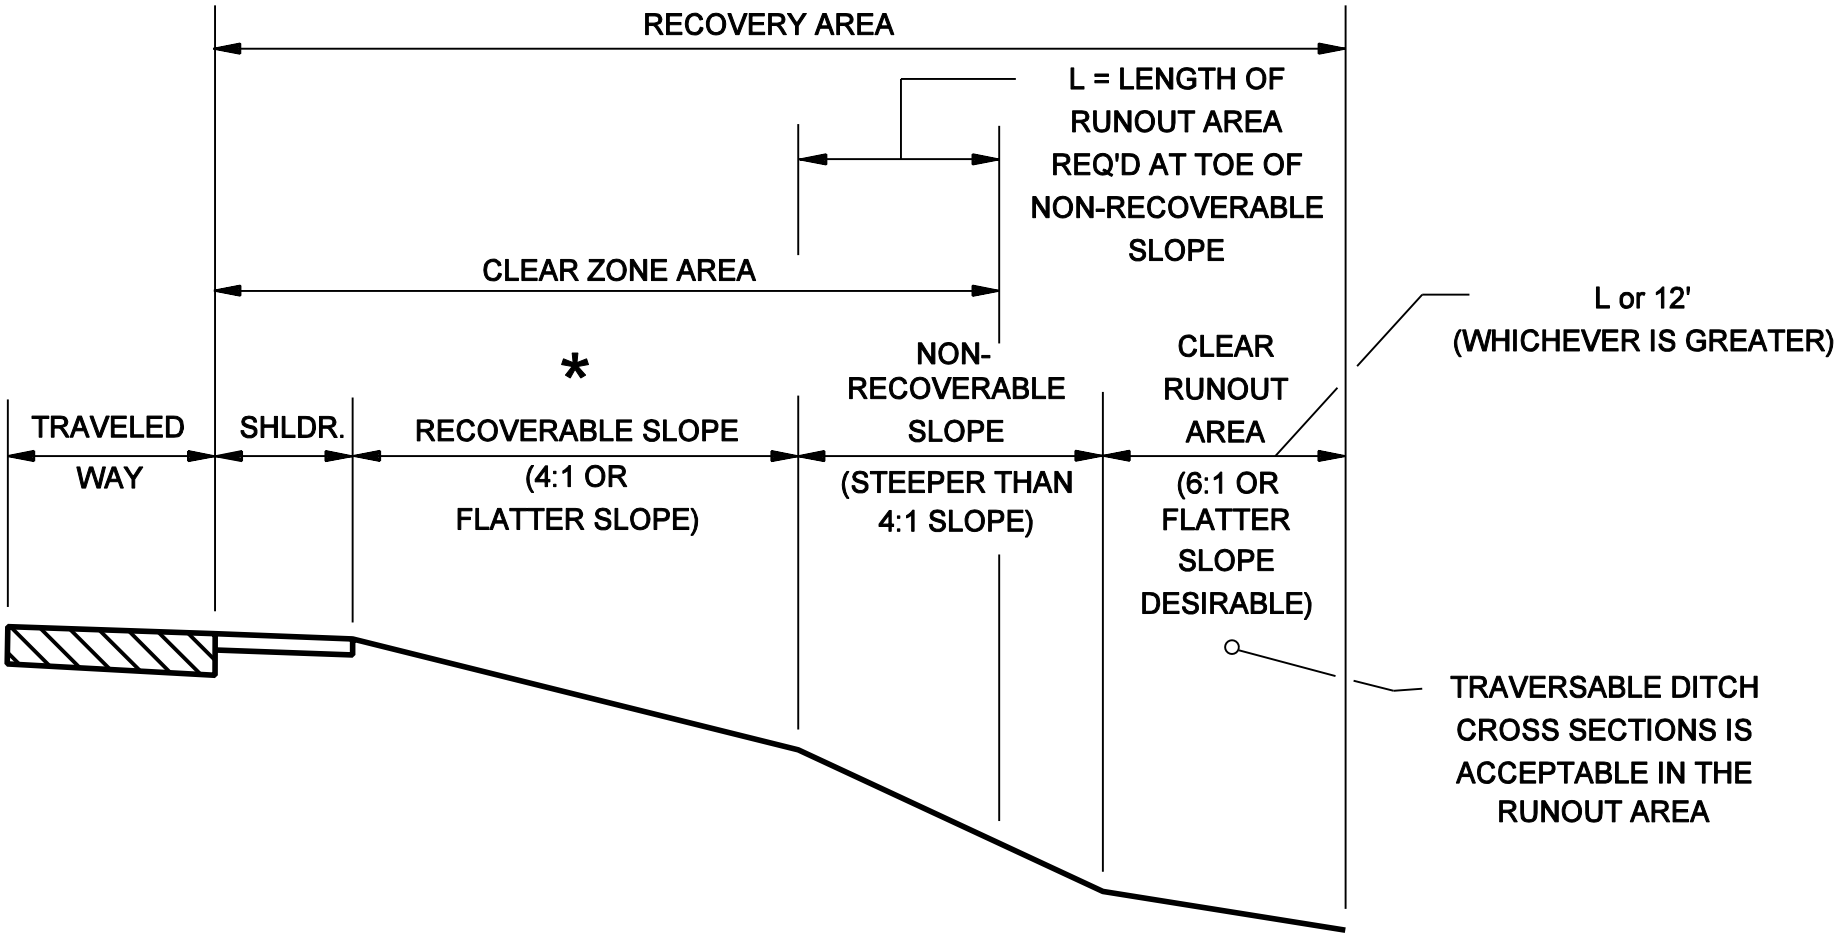

* - IF THIS SLOPE IS STEEPER THAN 4:1, THE CLEAR ZONE DISTANCE SHOULD BE BASED ON THE SLOPE OF THE SHOULDER

CLEAR ZONE APPLICATION FOR FILL SLOPES
(Non-Recoverable Slope)

Figure 49-2F