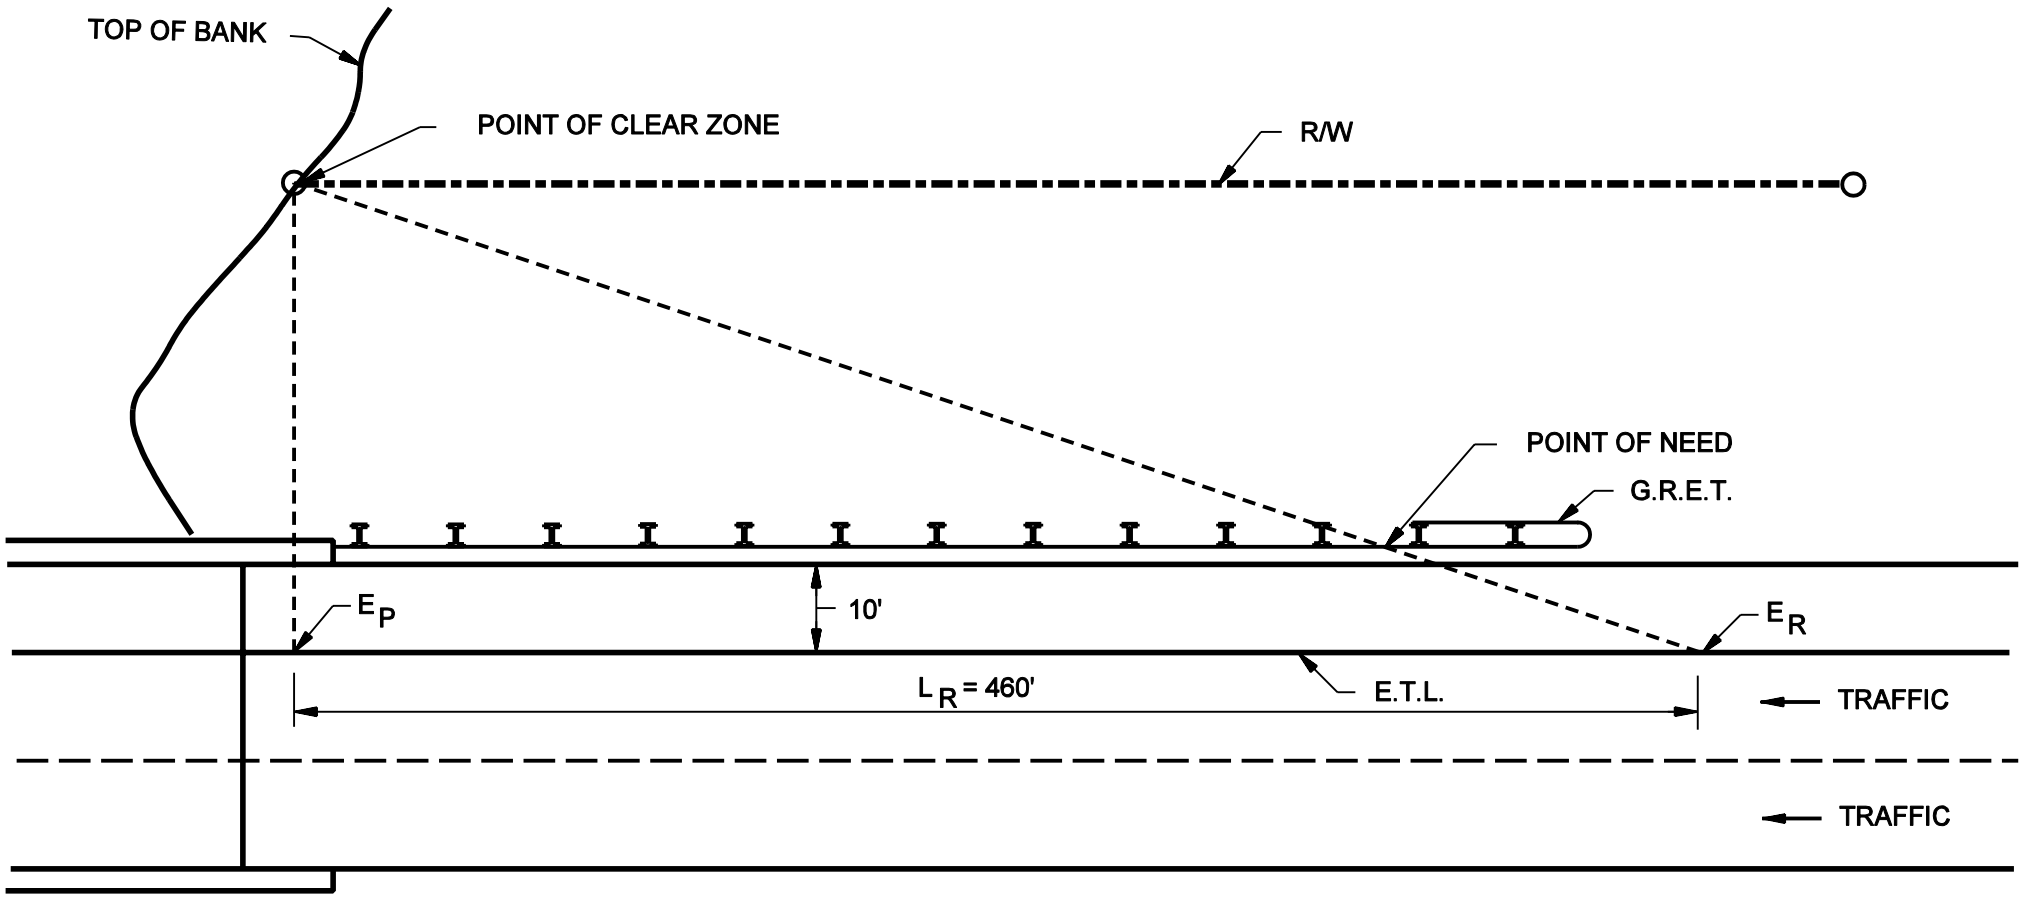

GUARDRAIL LENGTH OF NEED - STRUCTURE APPROACH
(Example 49-5.1)

Figure 49-5R