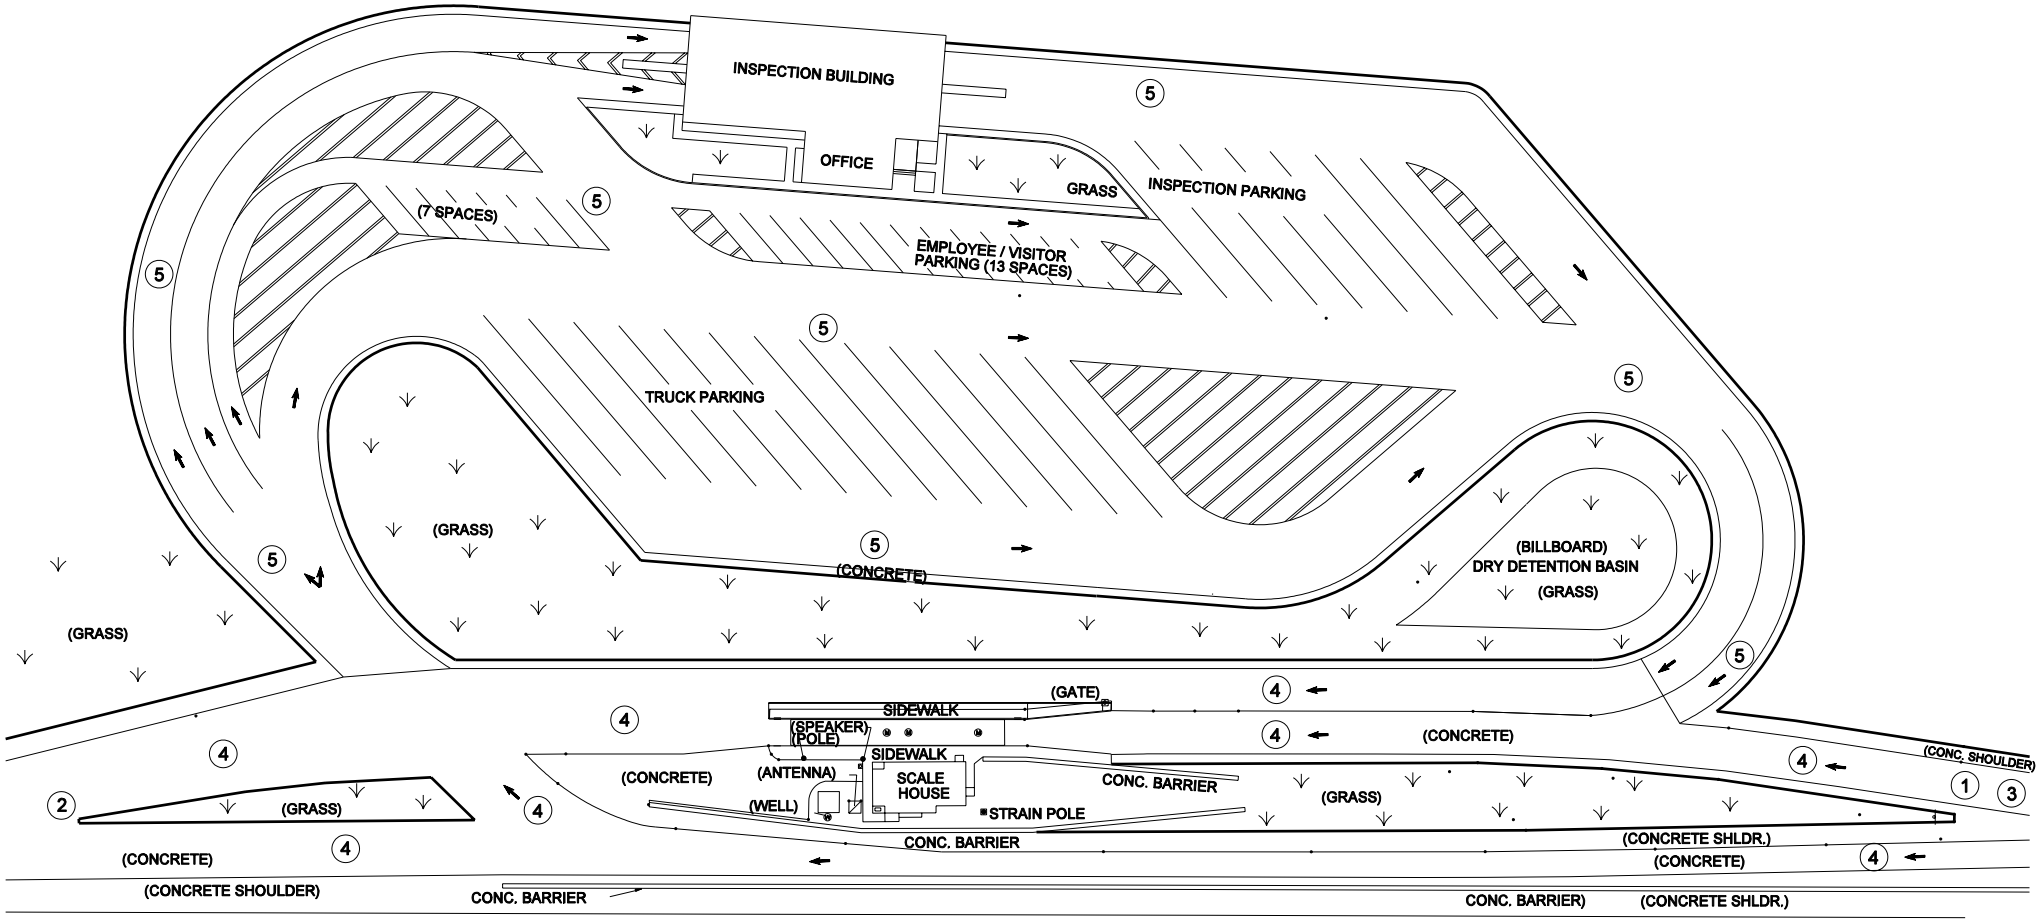

TYPICAL TRUCK WEIGH STATION

Figure 51-3A