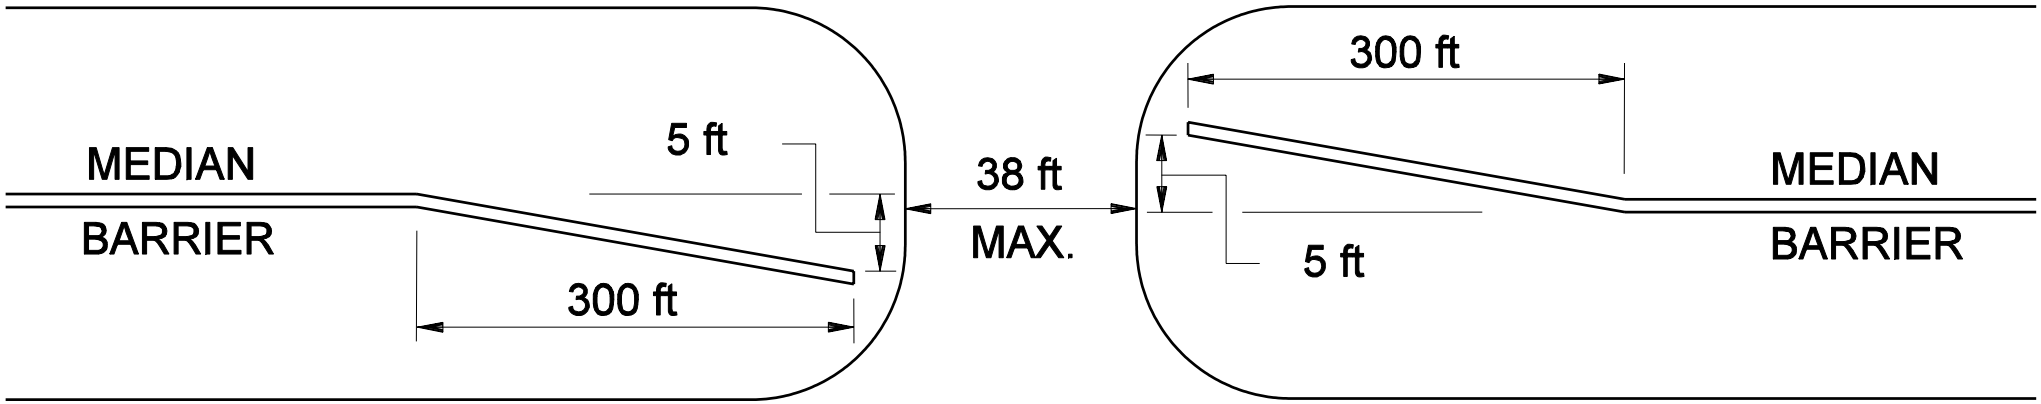

BARRIER TREATMENT AT A MEDIAN CROSSOVER

Figure 54-6A