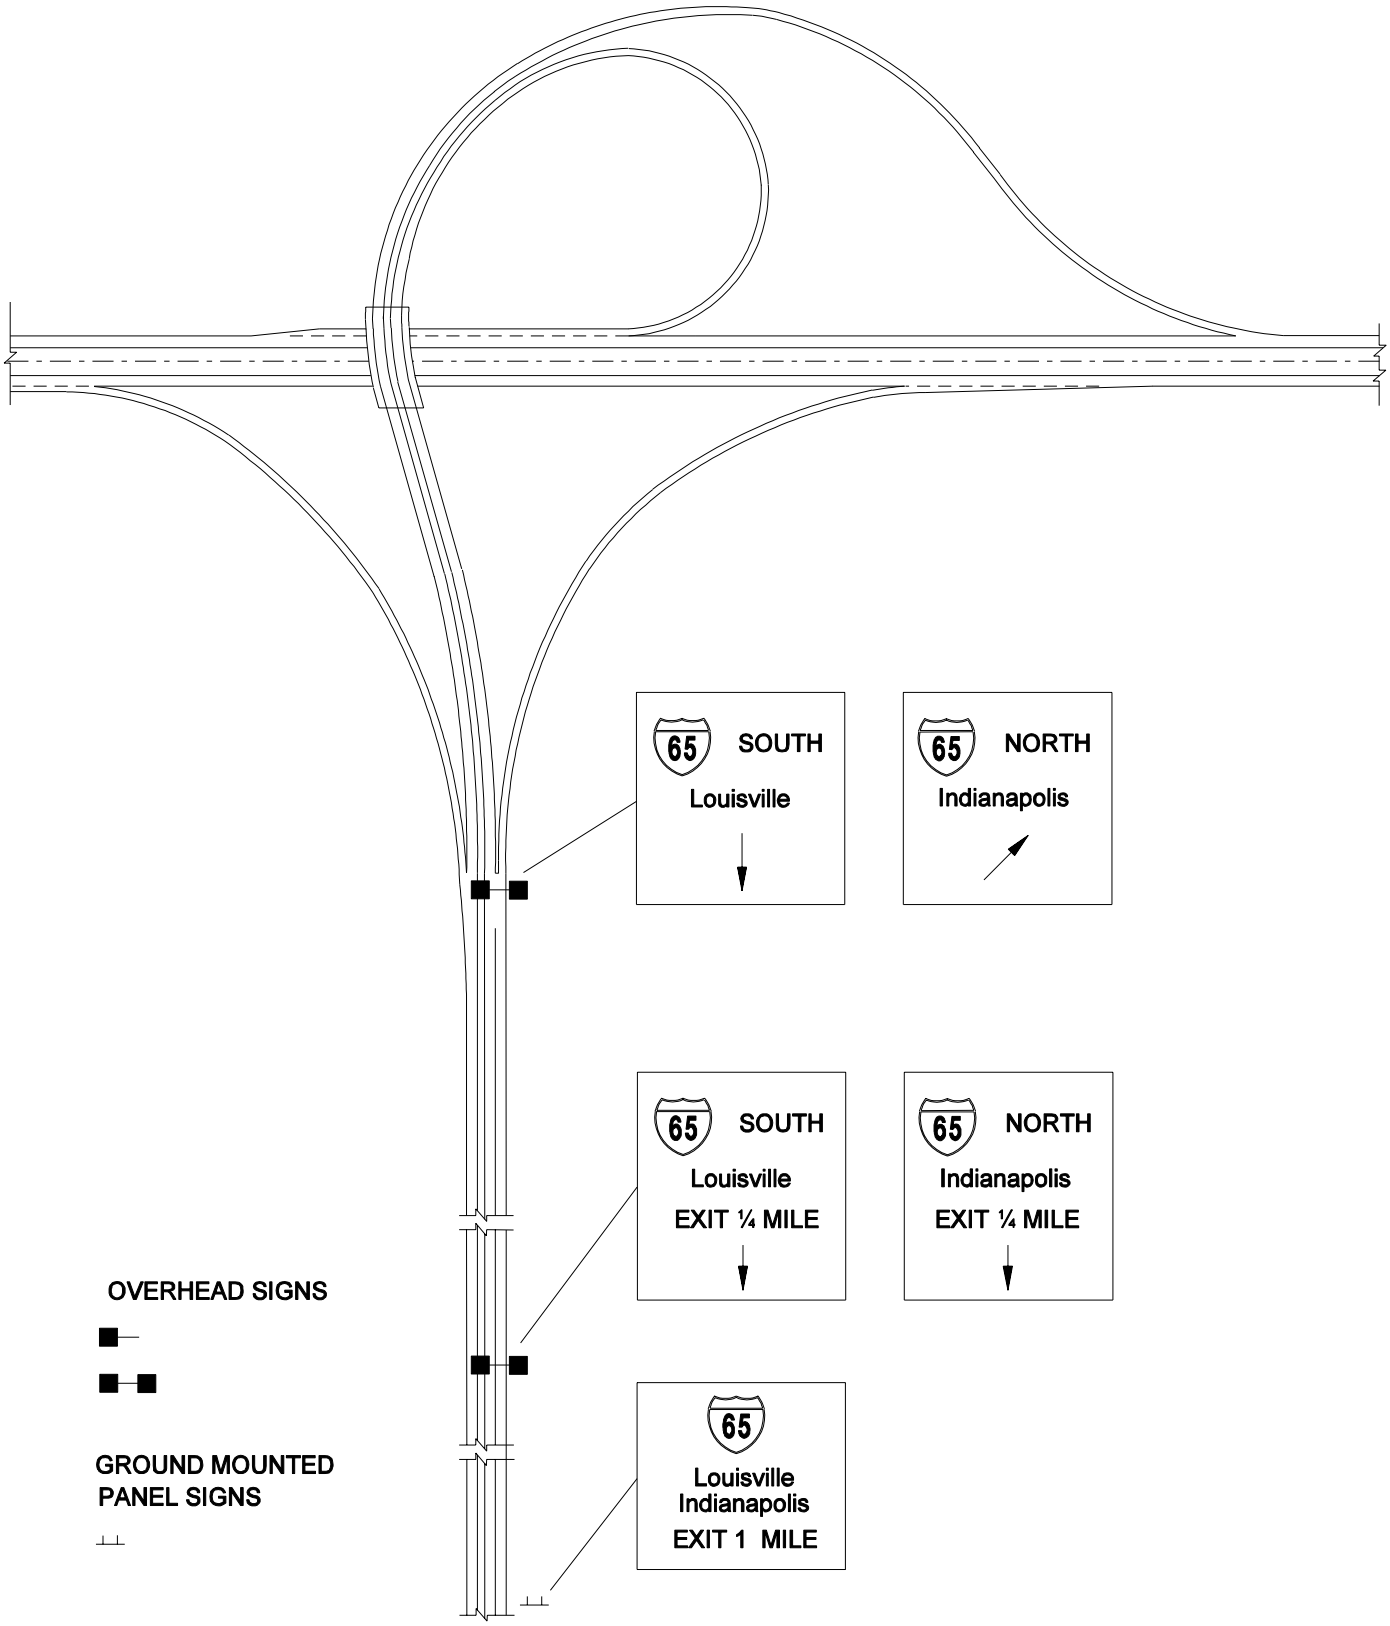

TRUMPET INTERCHANGE SIGNING

Figure 75-5Q