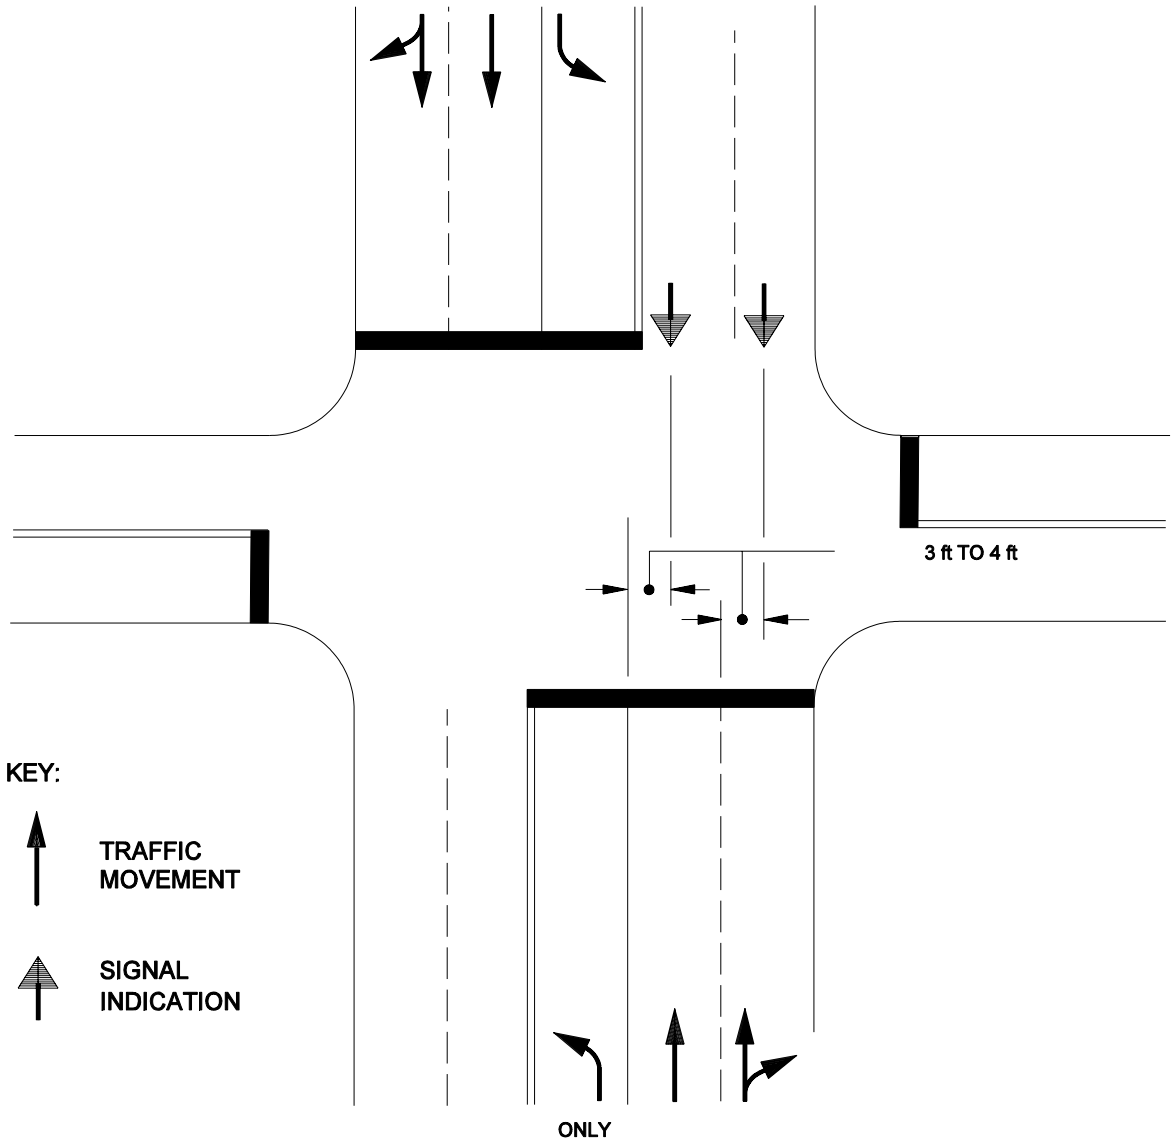

SIGNAL PLACEMENT
(Permissigle Left Turn)

Figure 77-5D