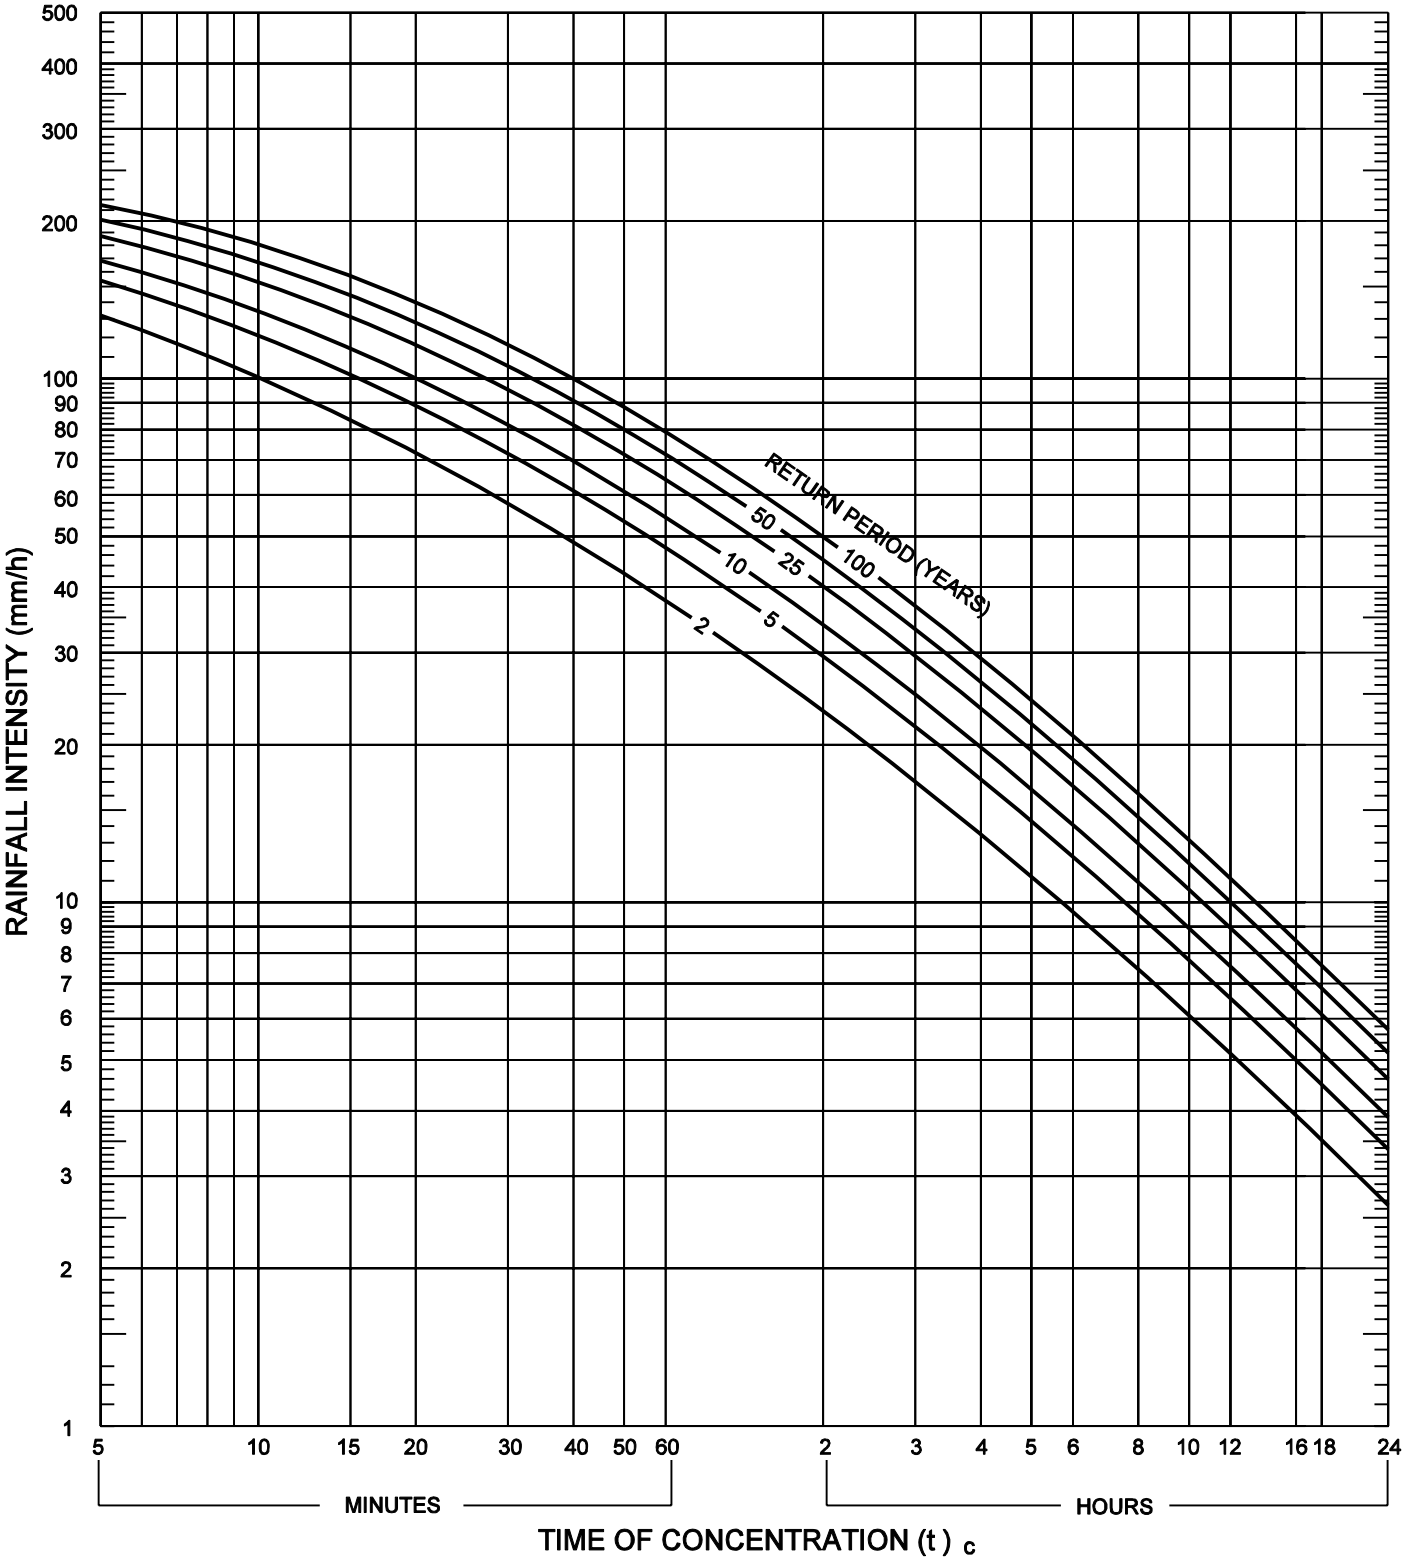

RAINFALL INTENSITY-DURATION-FREQUENCY CURVE
(Indianapolis, Indiana)

Figure 29-8D