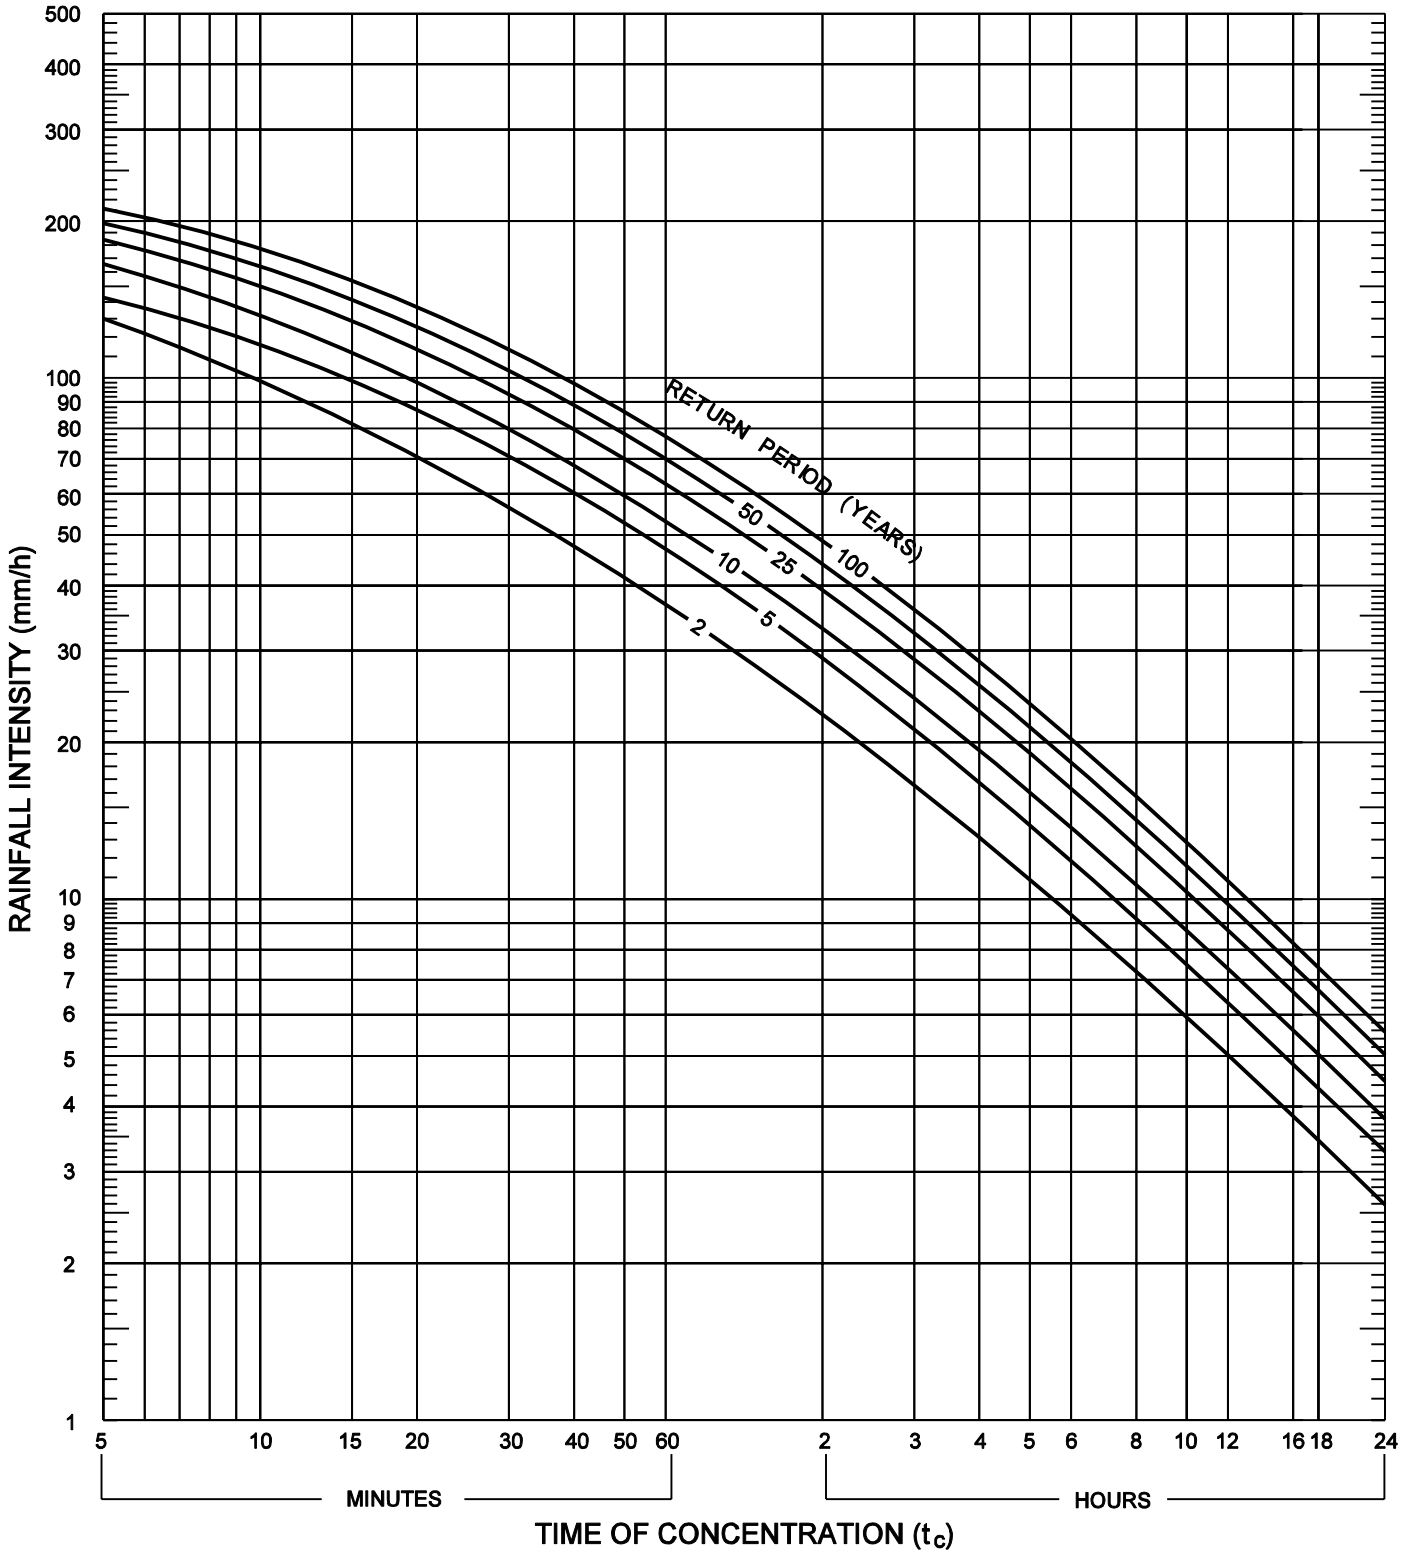

RAINFALL INTENSITY-DURATION-FREQUENCY CURVE
(Cincinnati, Ohio)

Figure 29-8J