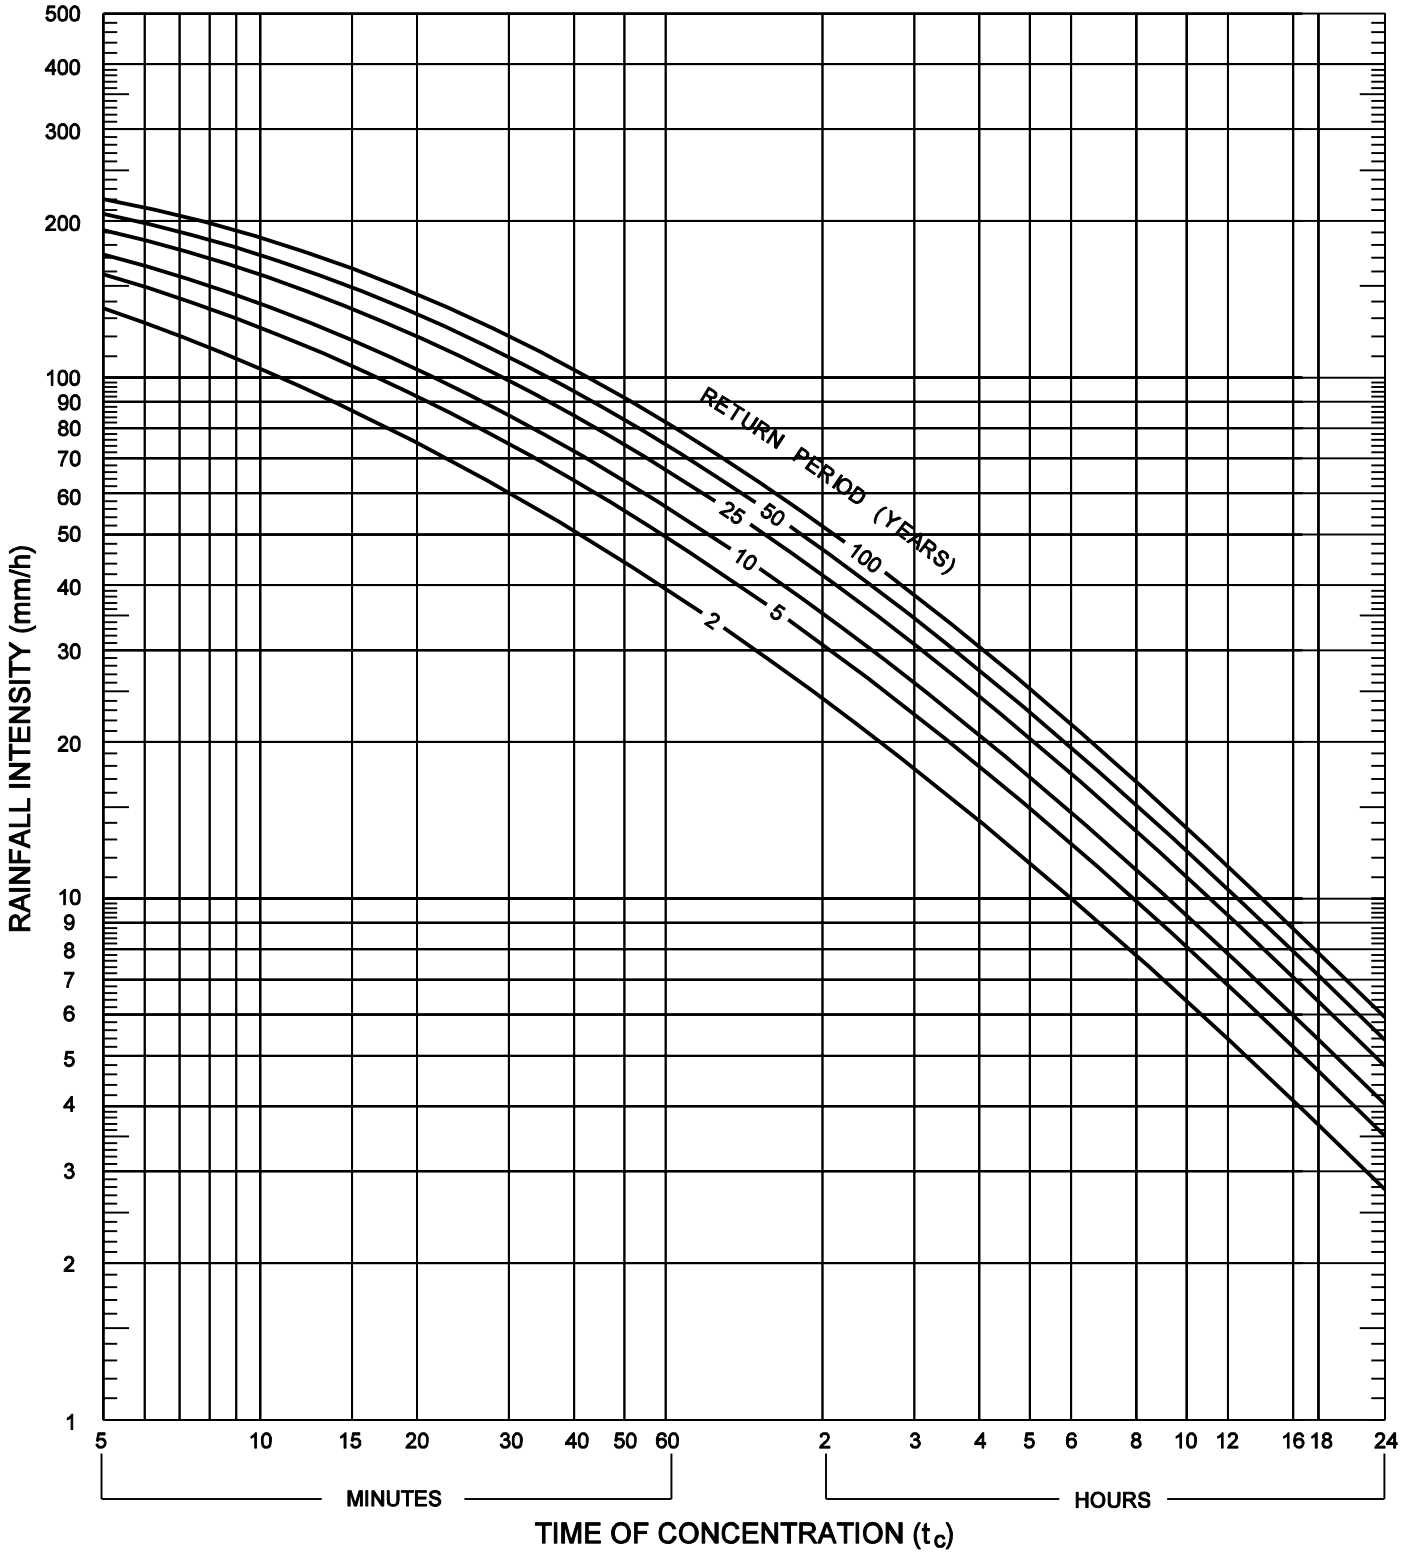

RAINFALL INTENSITY-DURATION-FREQUENCY CURVE
(Evansville, Indiana)

Figure 29-8K